



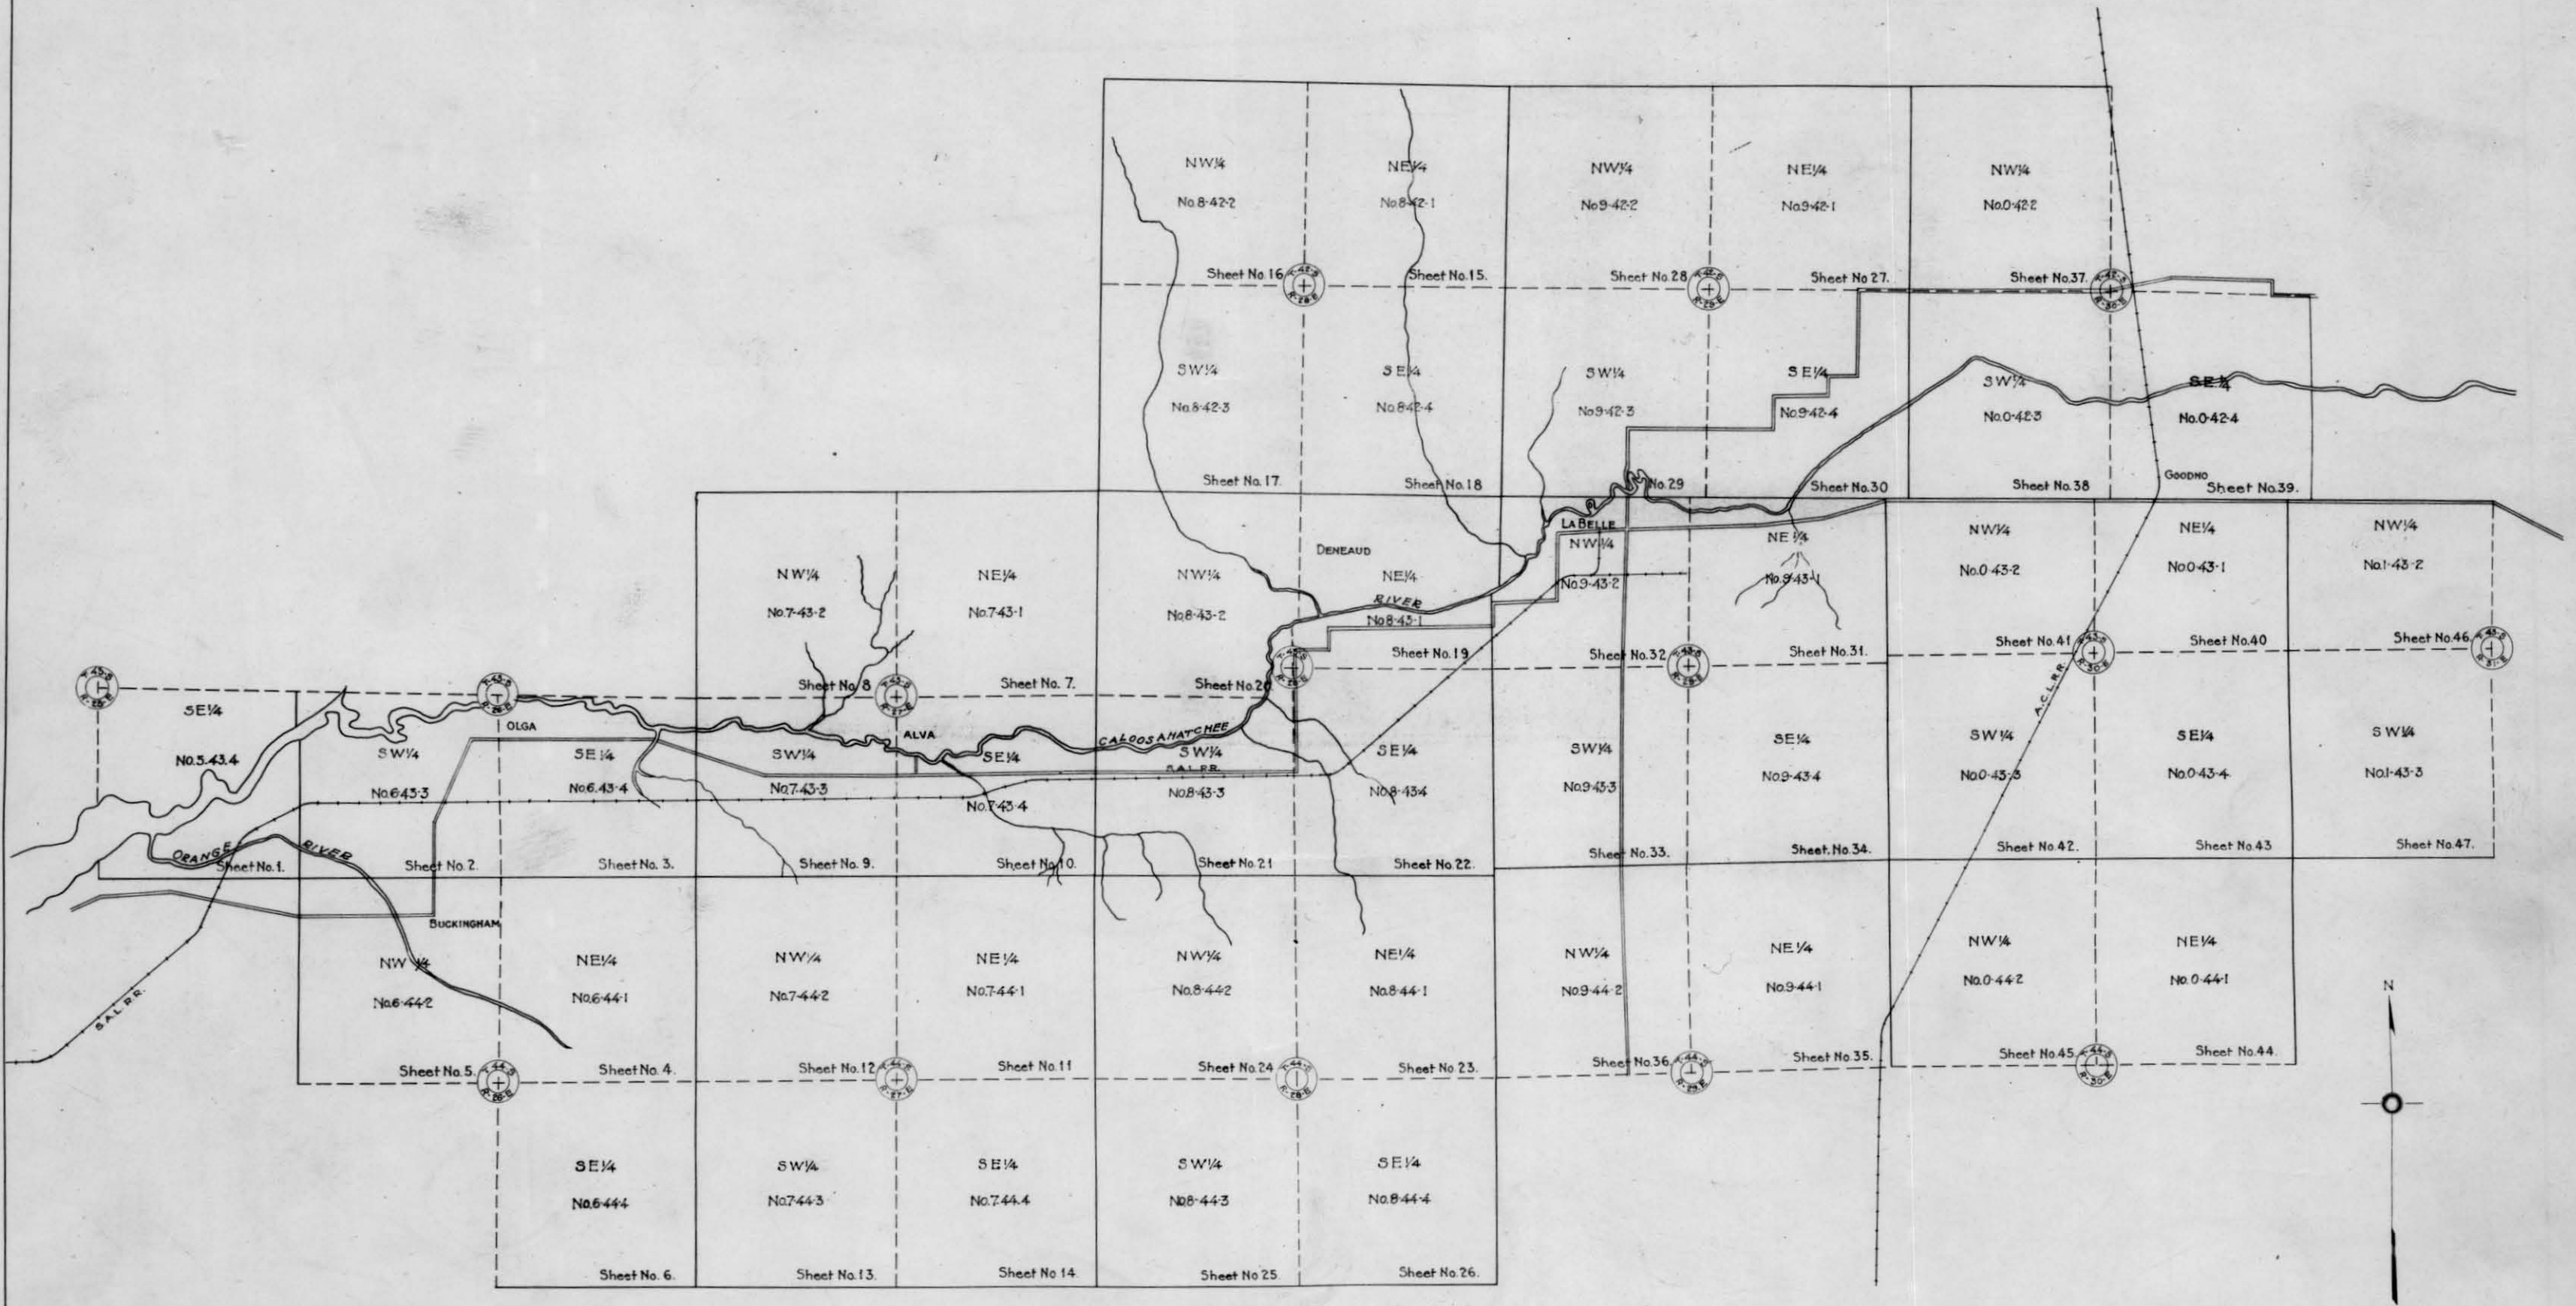


CALOOSAHATCHEE IMPROVEMENT DISTRICT
 GEORGE B. HILLS COMPANY, ENGINEERS JACKSONVILLE
 KEY SHEET FOR
 TOPOGRAPHIC SURVEY MAPS.

Survey, Feb. 1926-1927. DRAWING NO. 100
 Plotted, W.M.R. OF 47 SHEETS
 Checked, R.L.R.
 Approved, J.B. Butler
 OFFICE OF
 RESIDENT ENGINEER
 LaBelle, Florida.
 Scale: 1 inch = 1 Mile

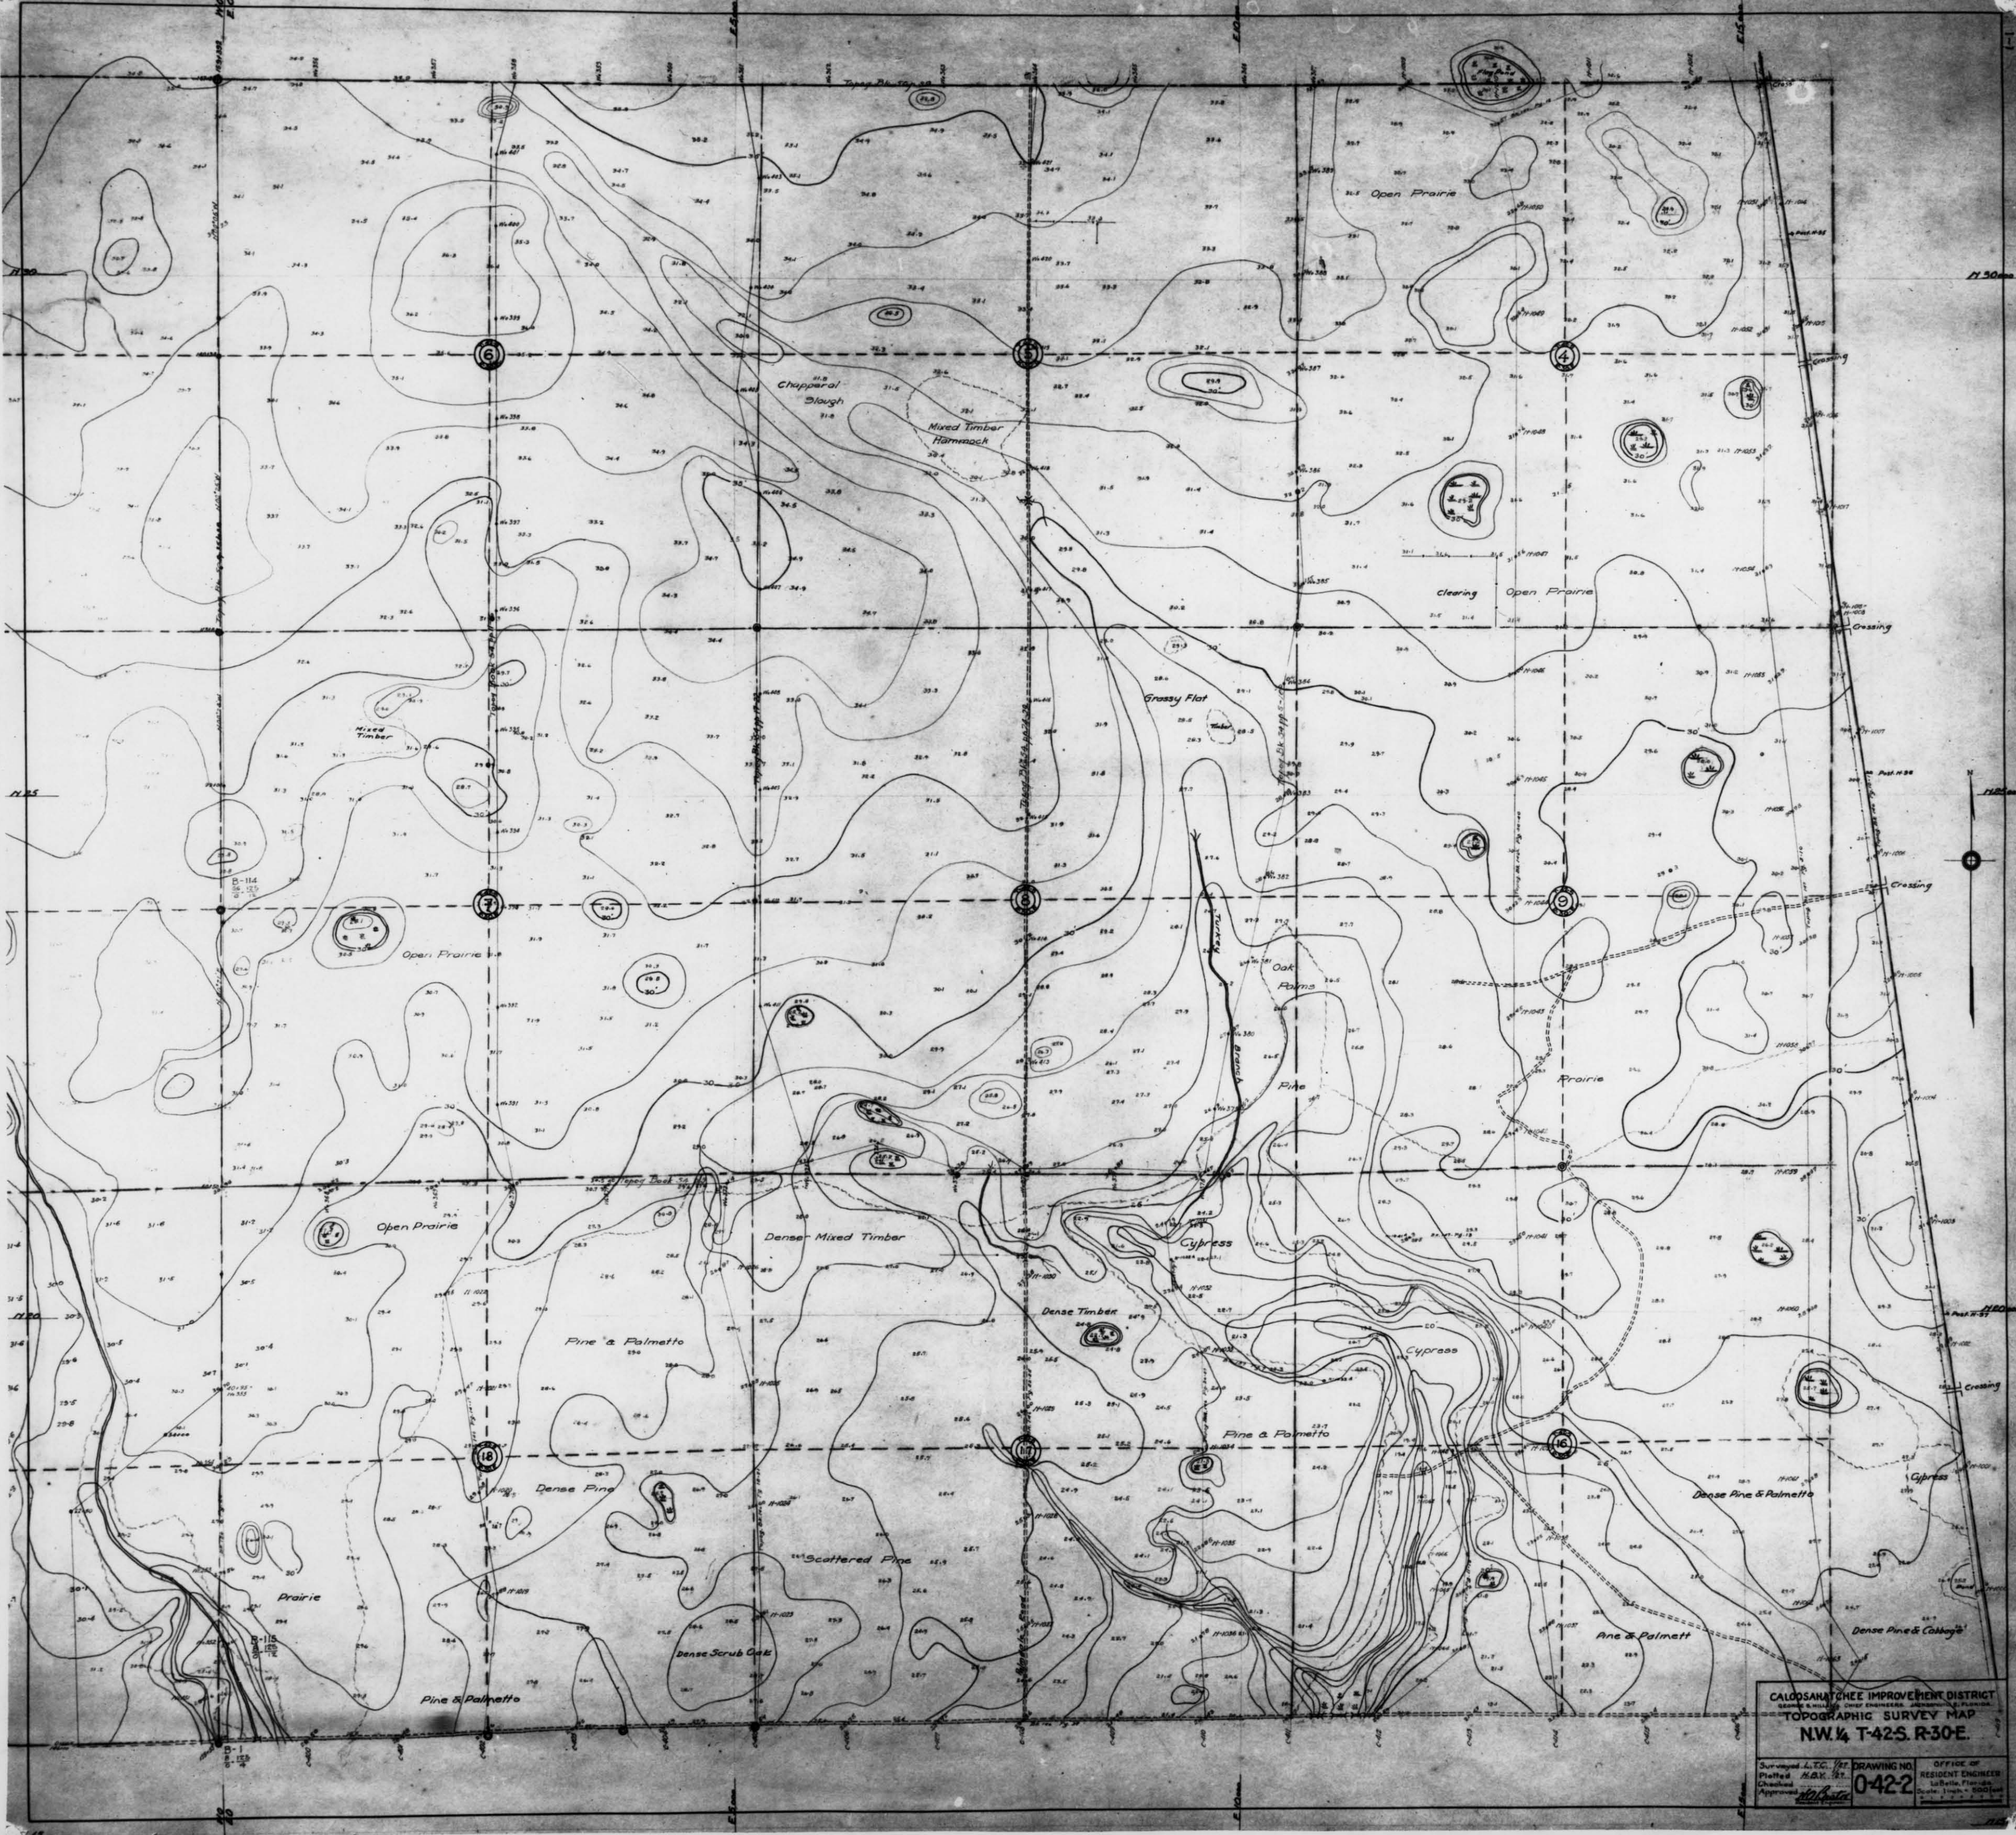


CALOOSAHATCHEE IMPROVEMENT DISTRICT
GEORGE B. HILL, CHIEF ENGINEER, JALAPA, FLORIDA
TOPOGRAPHIC SURVEY MAP
NW 1/4 T-42S. R-30E.
Surveyed by L. E. G. 1917. DRAWING NO. 0-422. OFFICE OF RESIDENT ENGINEER
Checked by H. A. K. 1917. LaBelle, Florida.
Approved by [Signature] Date, [Date] 1917.

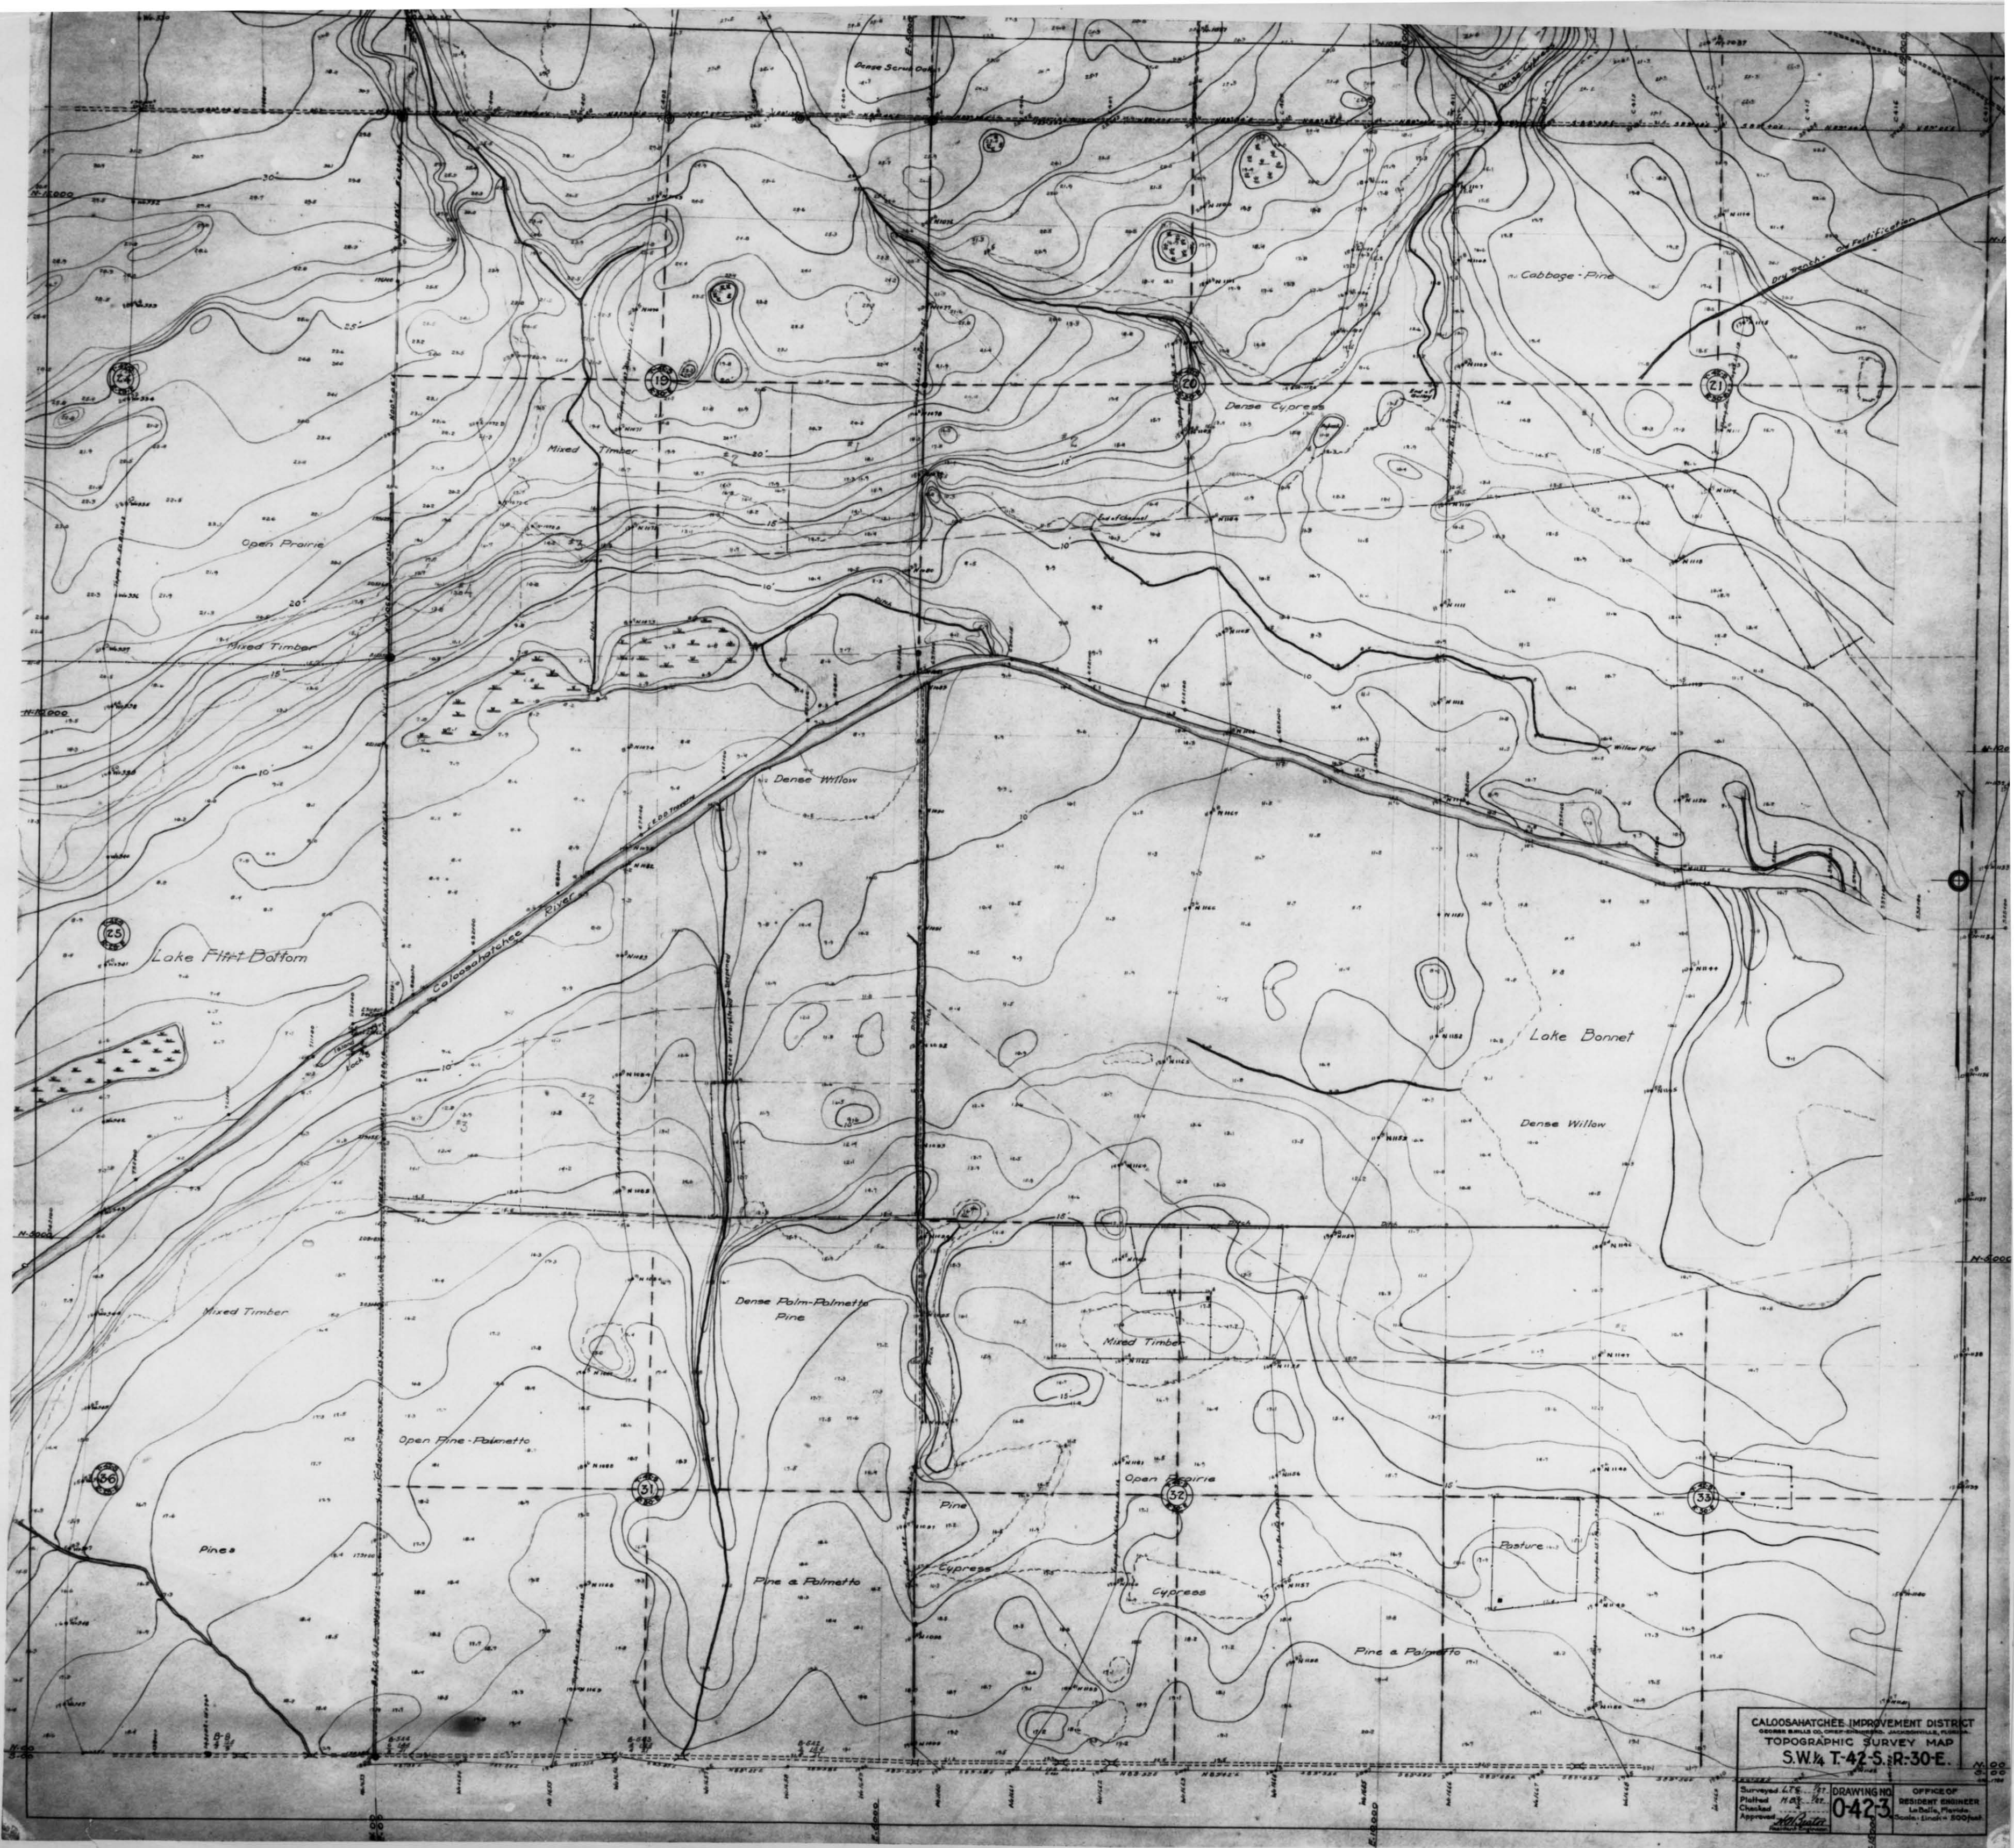

CALOOSAHATCHEE IMPROVEMENT DISTRICT
GEORGE BAKER CO. ENGINEERS, JACKSONVILLE, FLORIDA
TOPOGRAPHIC SURVEY MAP
S.W. 1/4 T-42-S-R-30-E.


Surveyed L.T.S. 1917	DRAWING NO. 0-423	OFFICE OF RESIDENT ENGINEER Tallahassee, Florida
Plotted H.B. 1917		
Checked		
Approved		

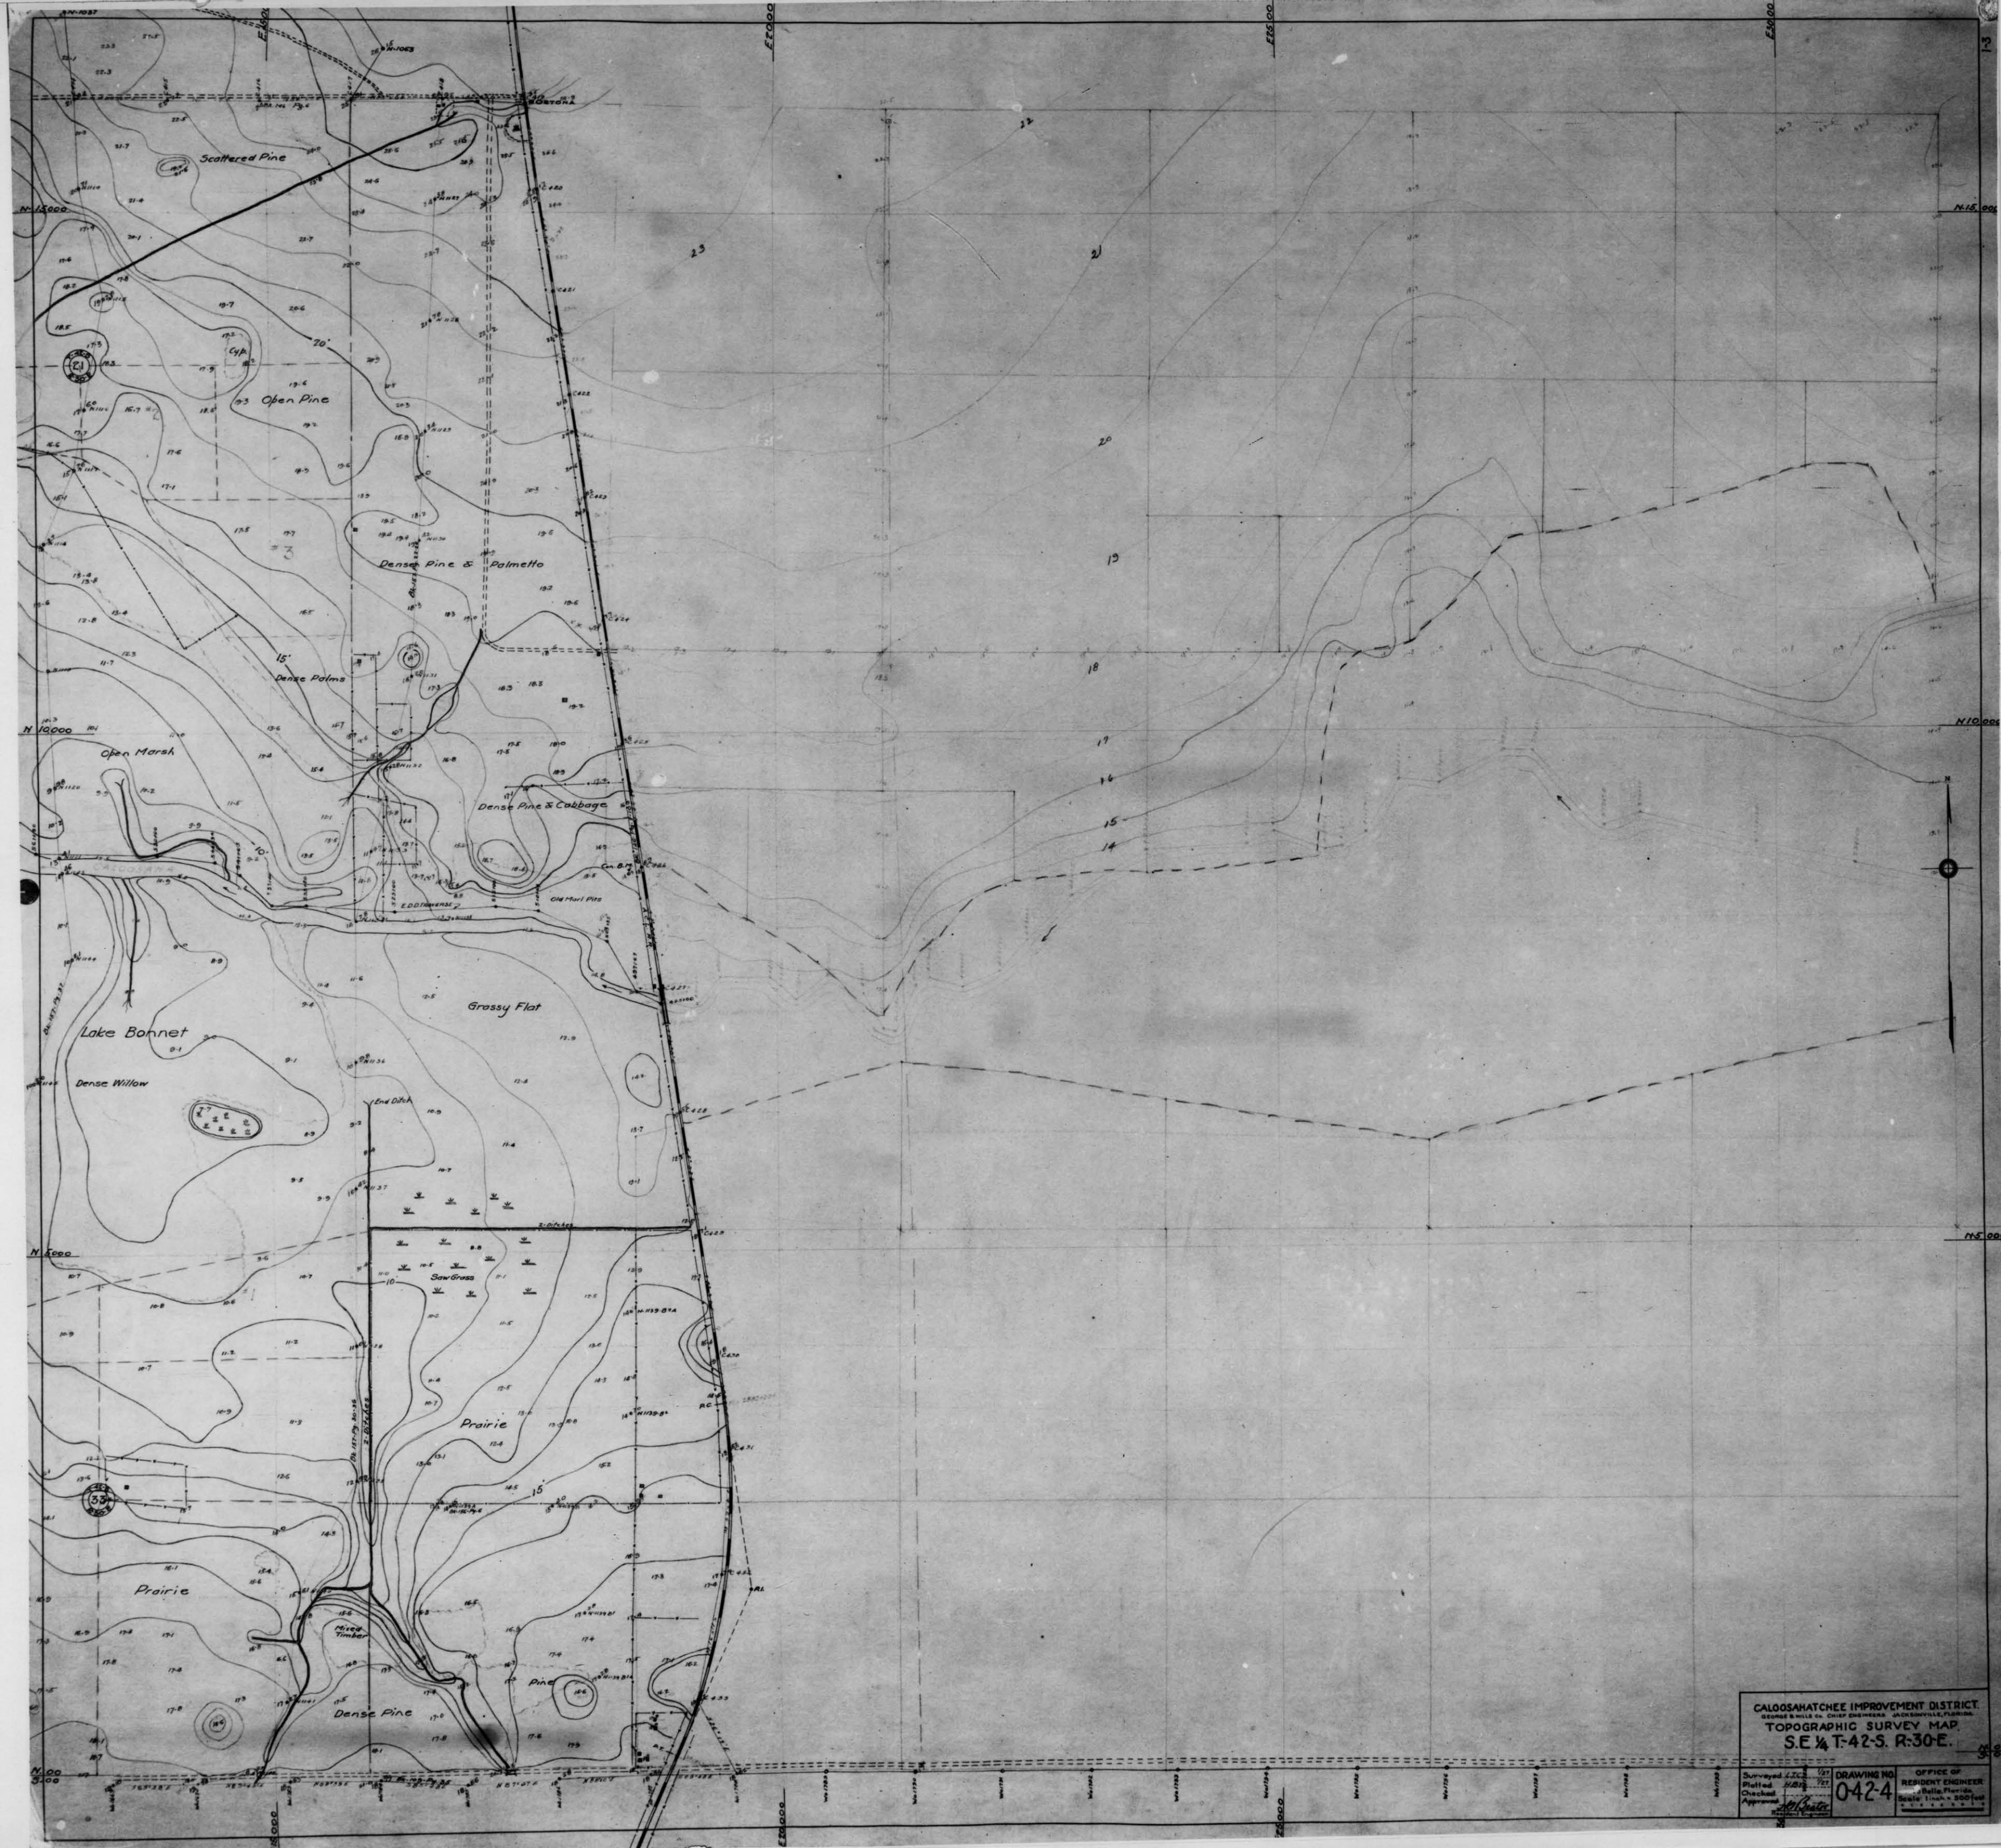

CALOOSAHATCHEE IMPROVEMENT DISTRICT.
GEORGE W. HILL & CO. CHIEF ENGINEERS JACKSONVILLE, FLORIDA.
TOPOGRAPHIC SURVEY MAP
S.E. 1/4 T-42-S. R-30-E.


Surveyed	1927
Plotted	1927
Checked	1927
Approved	1927


DRAWING NO. 0424
OFFICE OF RESIDENT ENGINEER
Tallahassee, Florida
Scale 1 inch = 500 feet

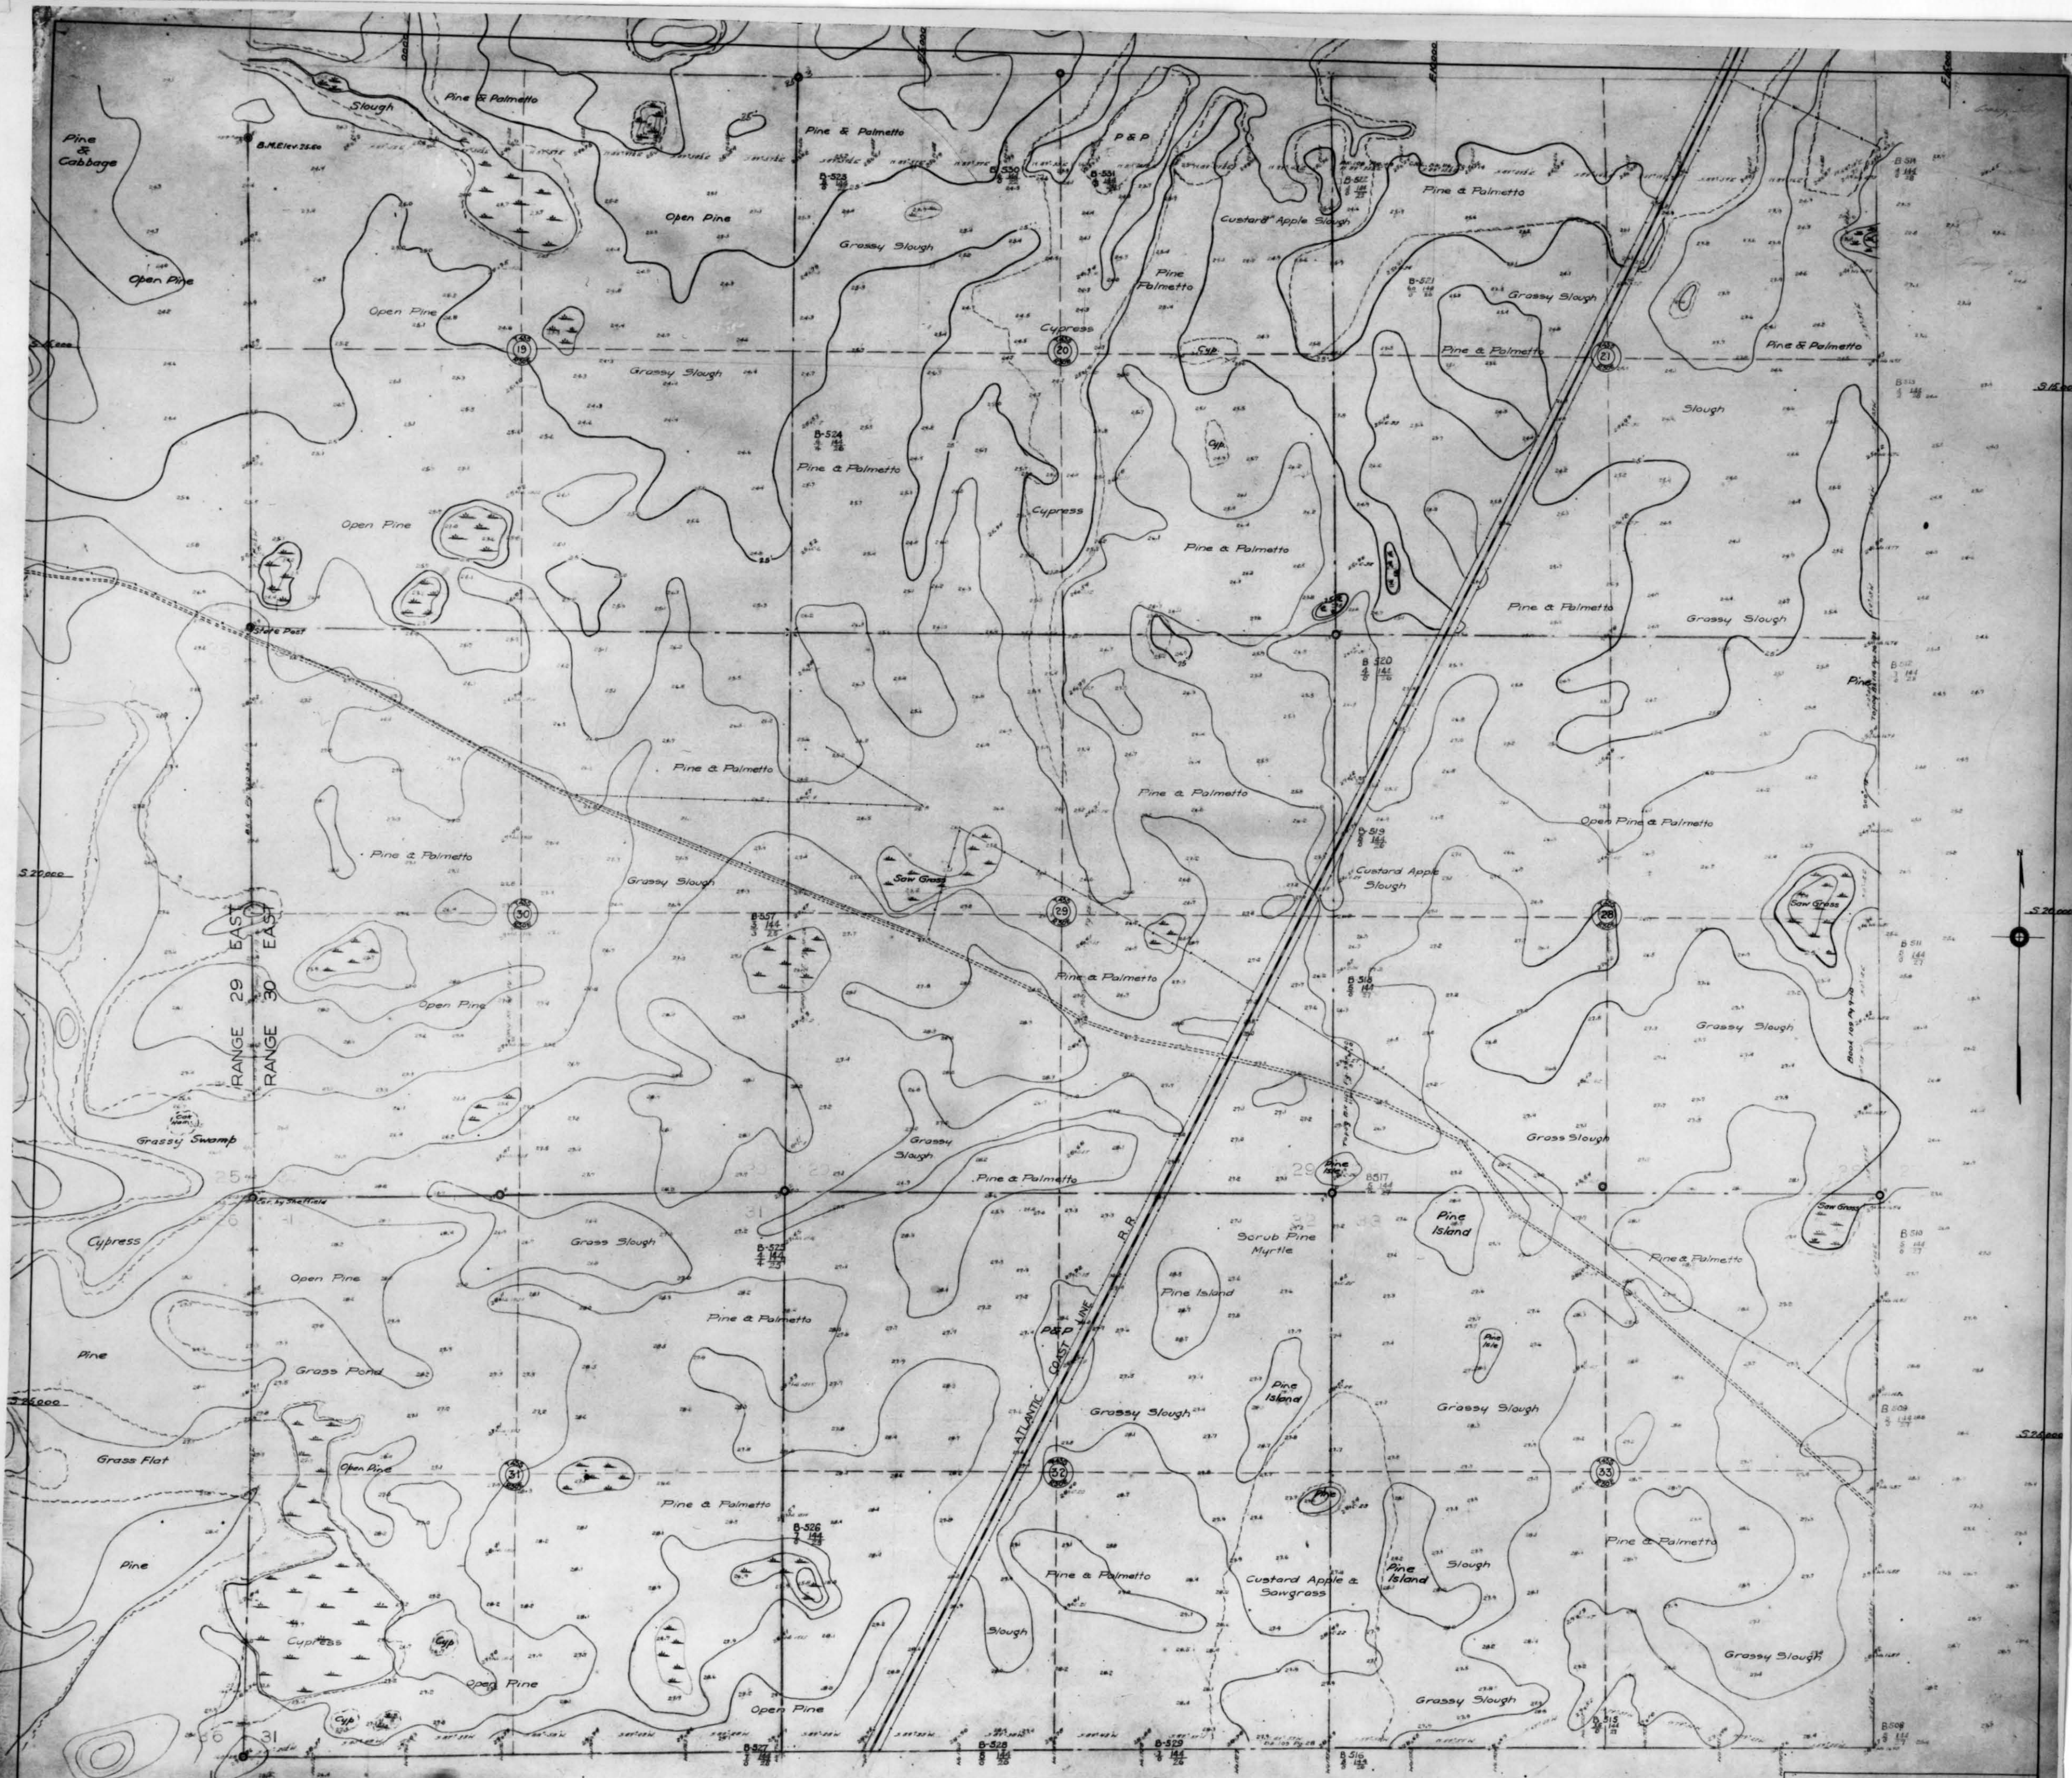


CALOOSAHATCHEE IMPROVEMENT DISTRICT
GEORGE HILLS CO. CHIEF ENGINEER, JACKSONVILLE, FLORIDA
TOPOGRAPHIC SURVEY MAP
S.W. 1/4 T-43-S. R-30-E.


Surveyed C.M.A.	DRAWING NO.	OFFICE OF
Plotted A.G.	043-3	RESIDENT ENGINEER
Checked		LaBelle, Florida
Approved		Scale 1 inch = 500 feet

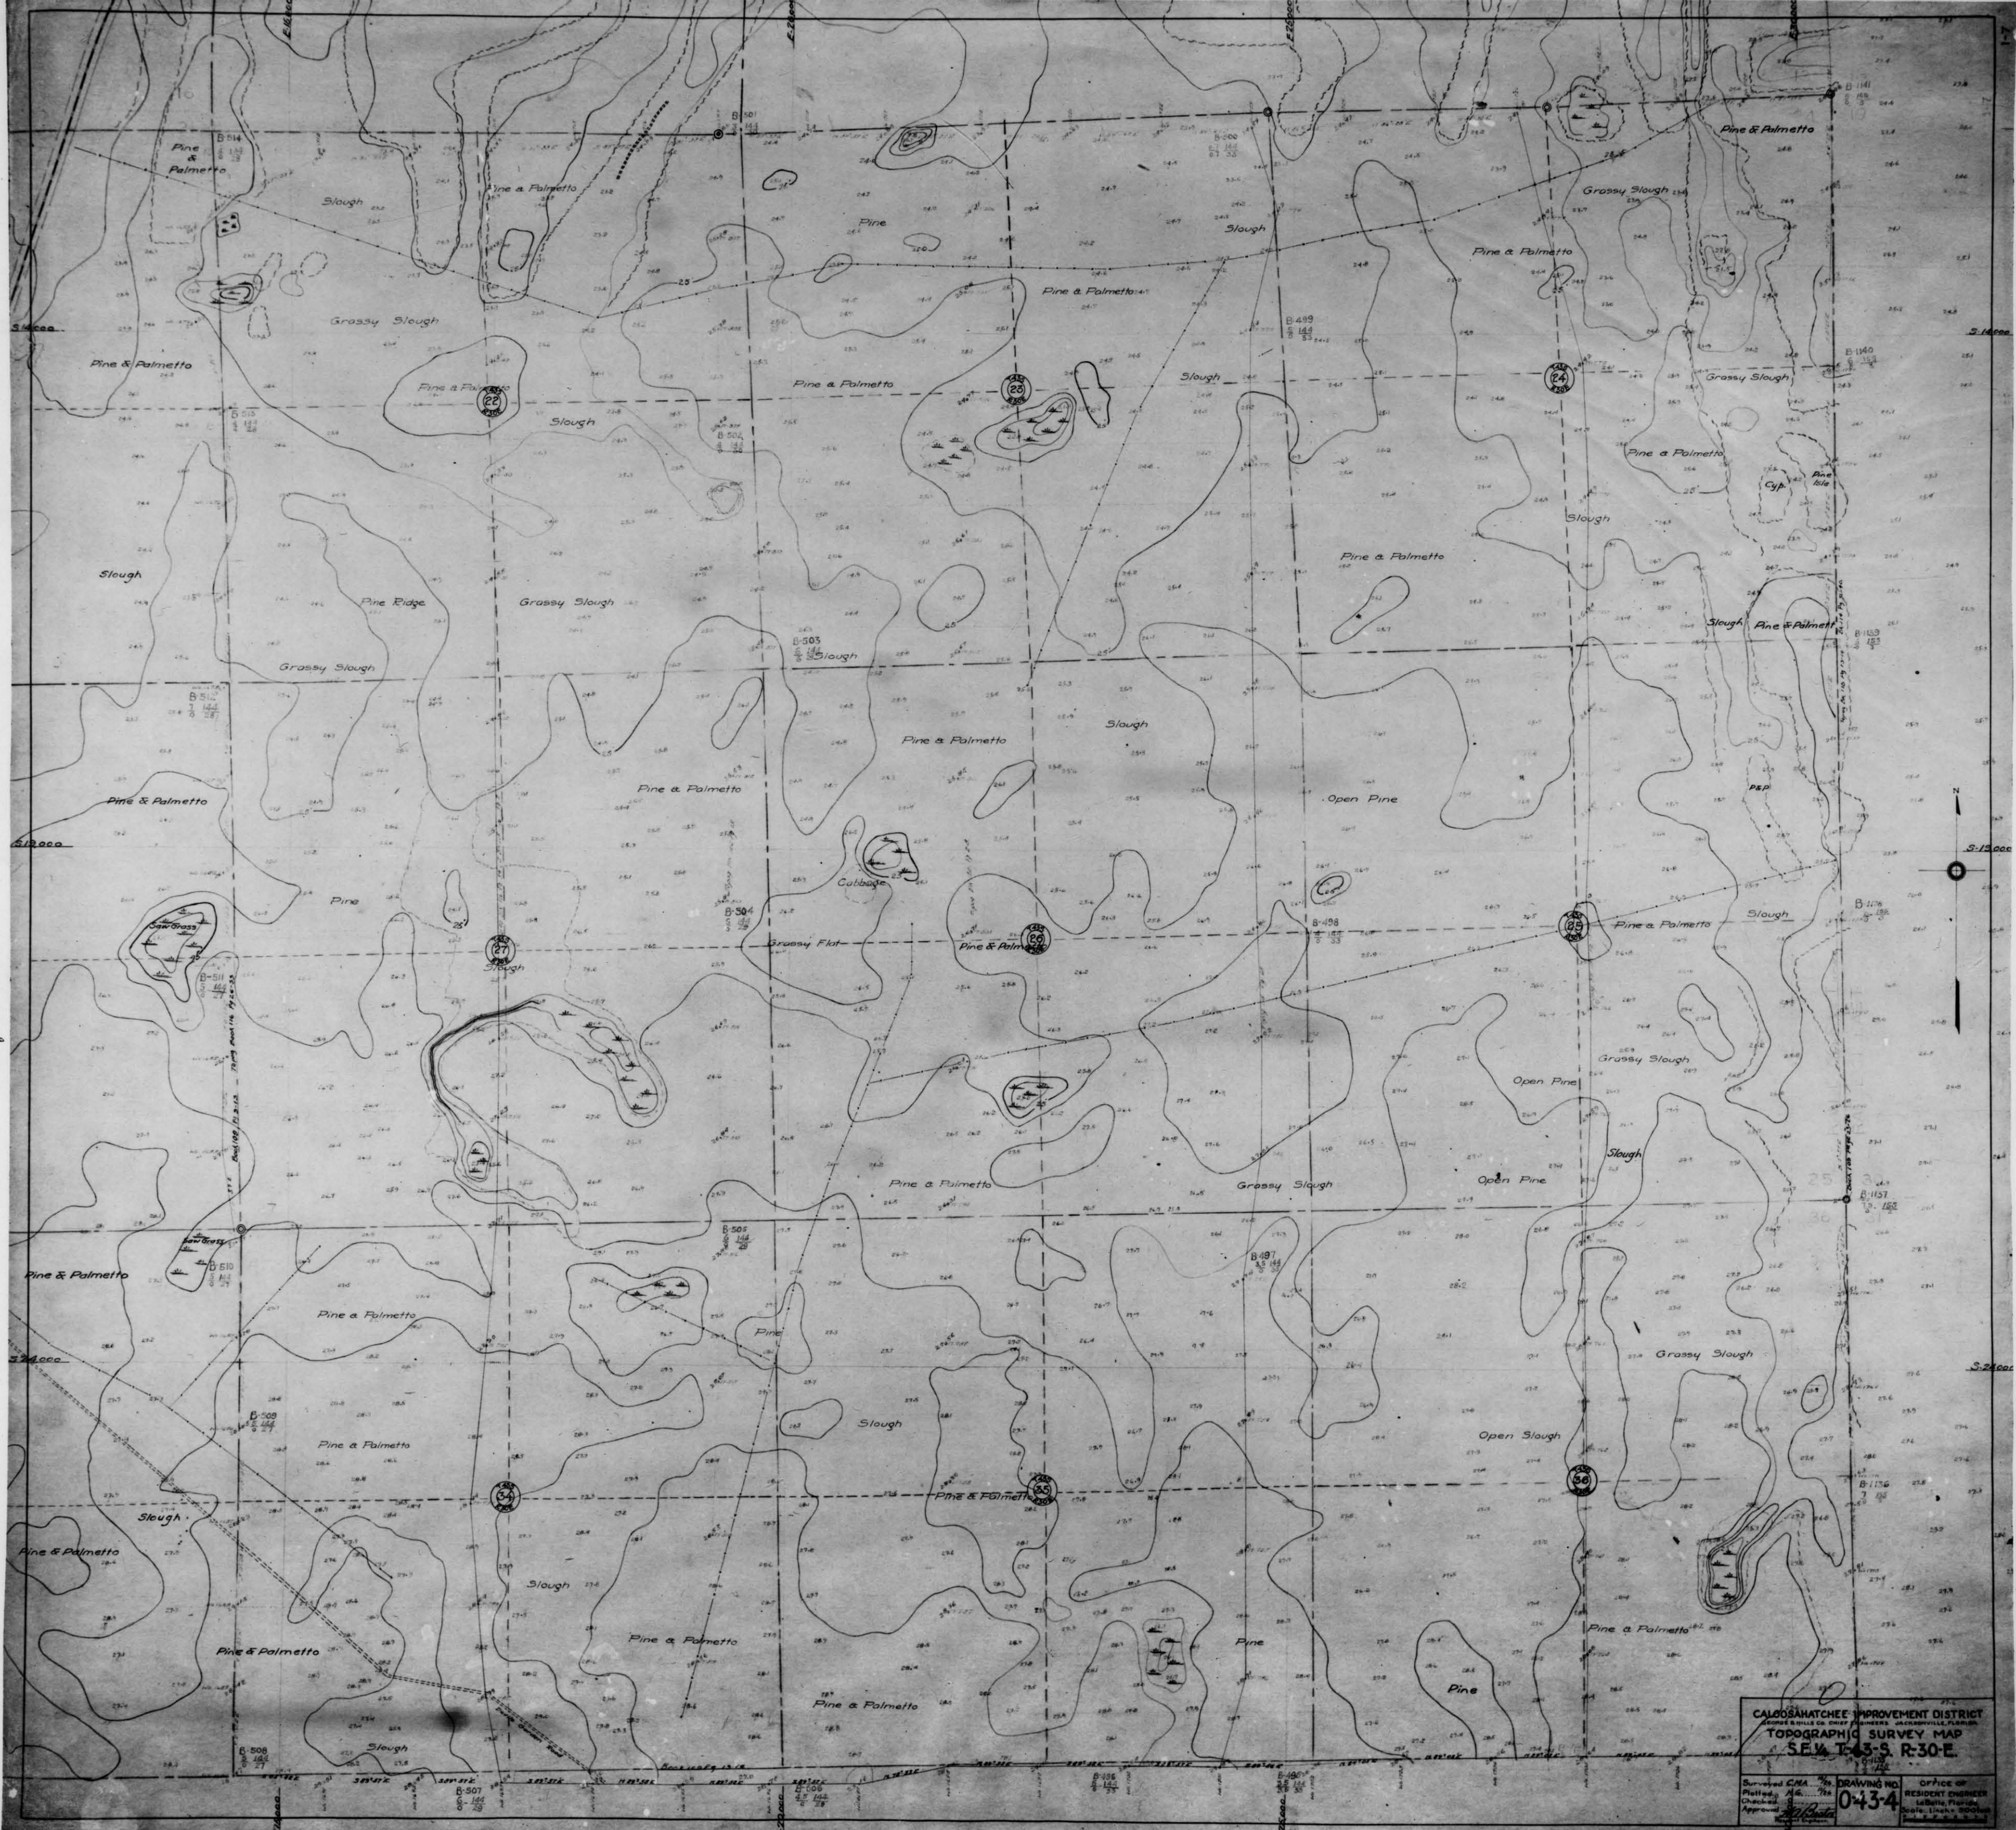

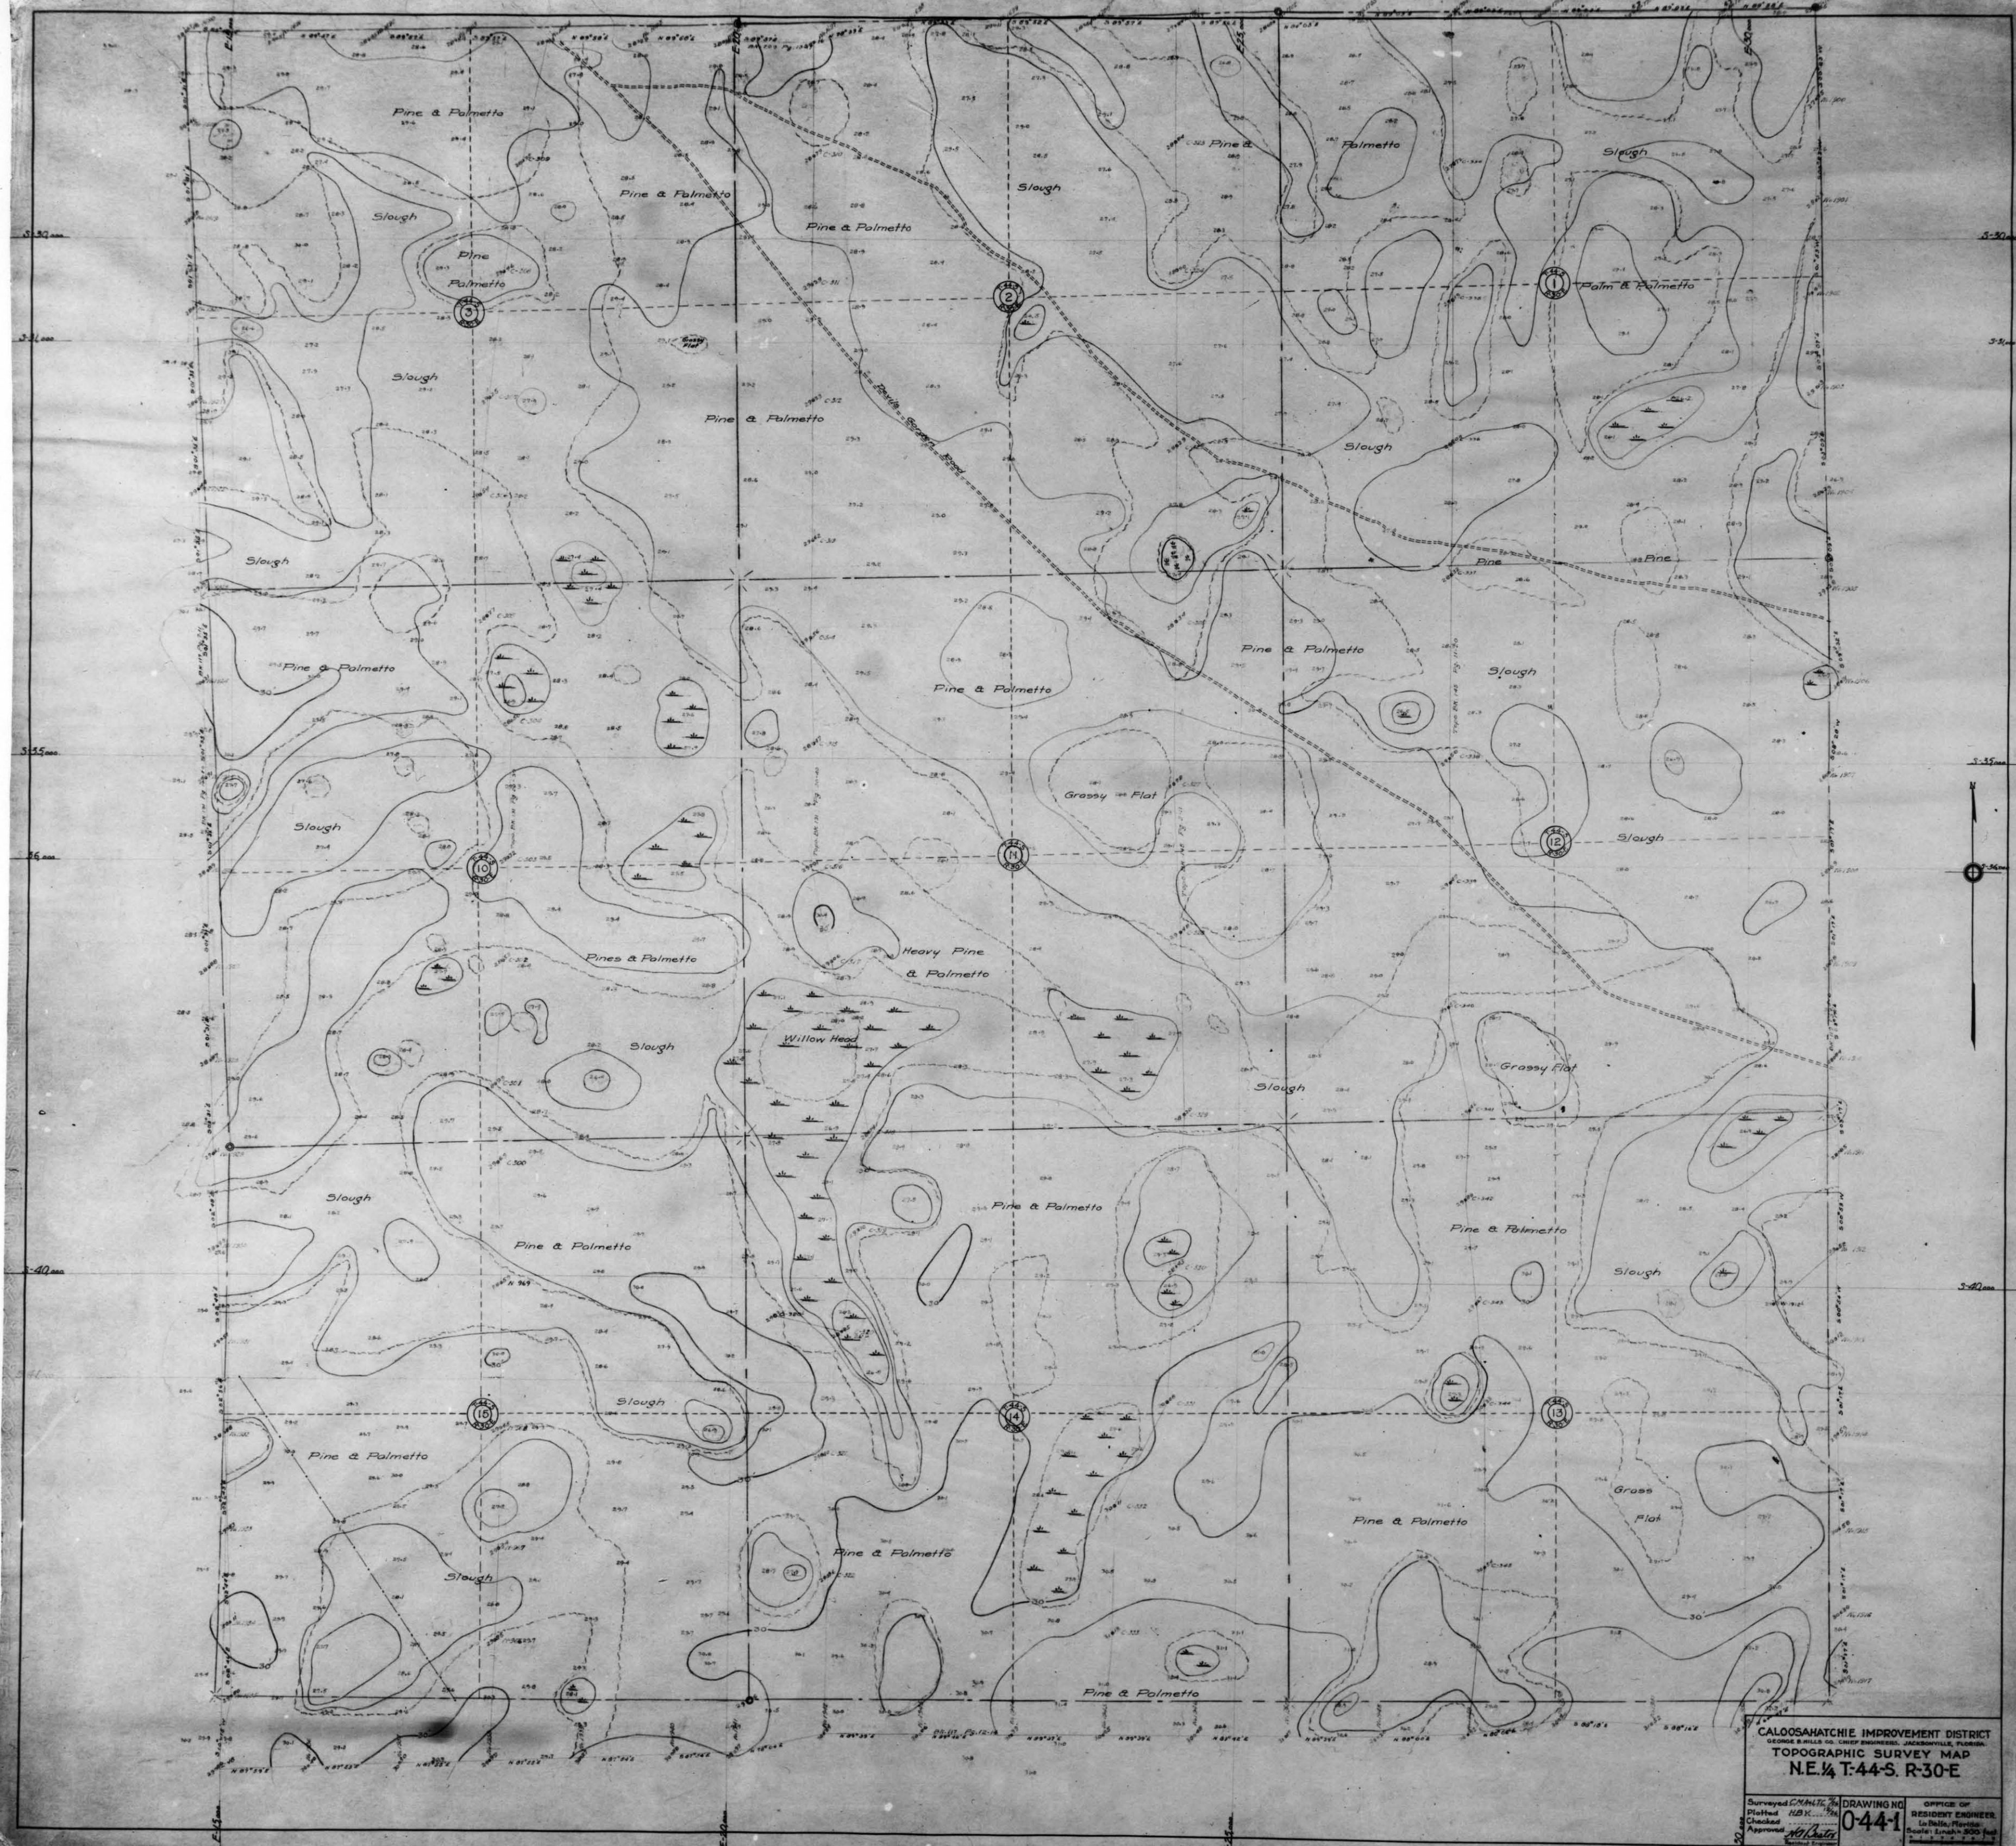

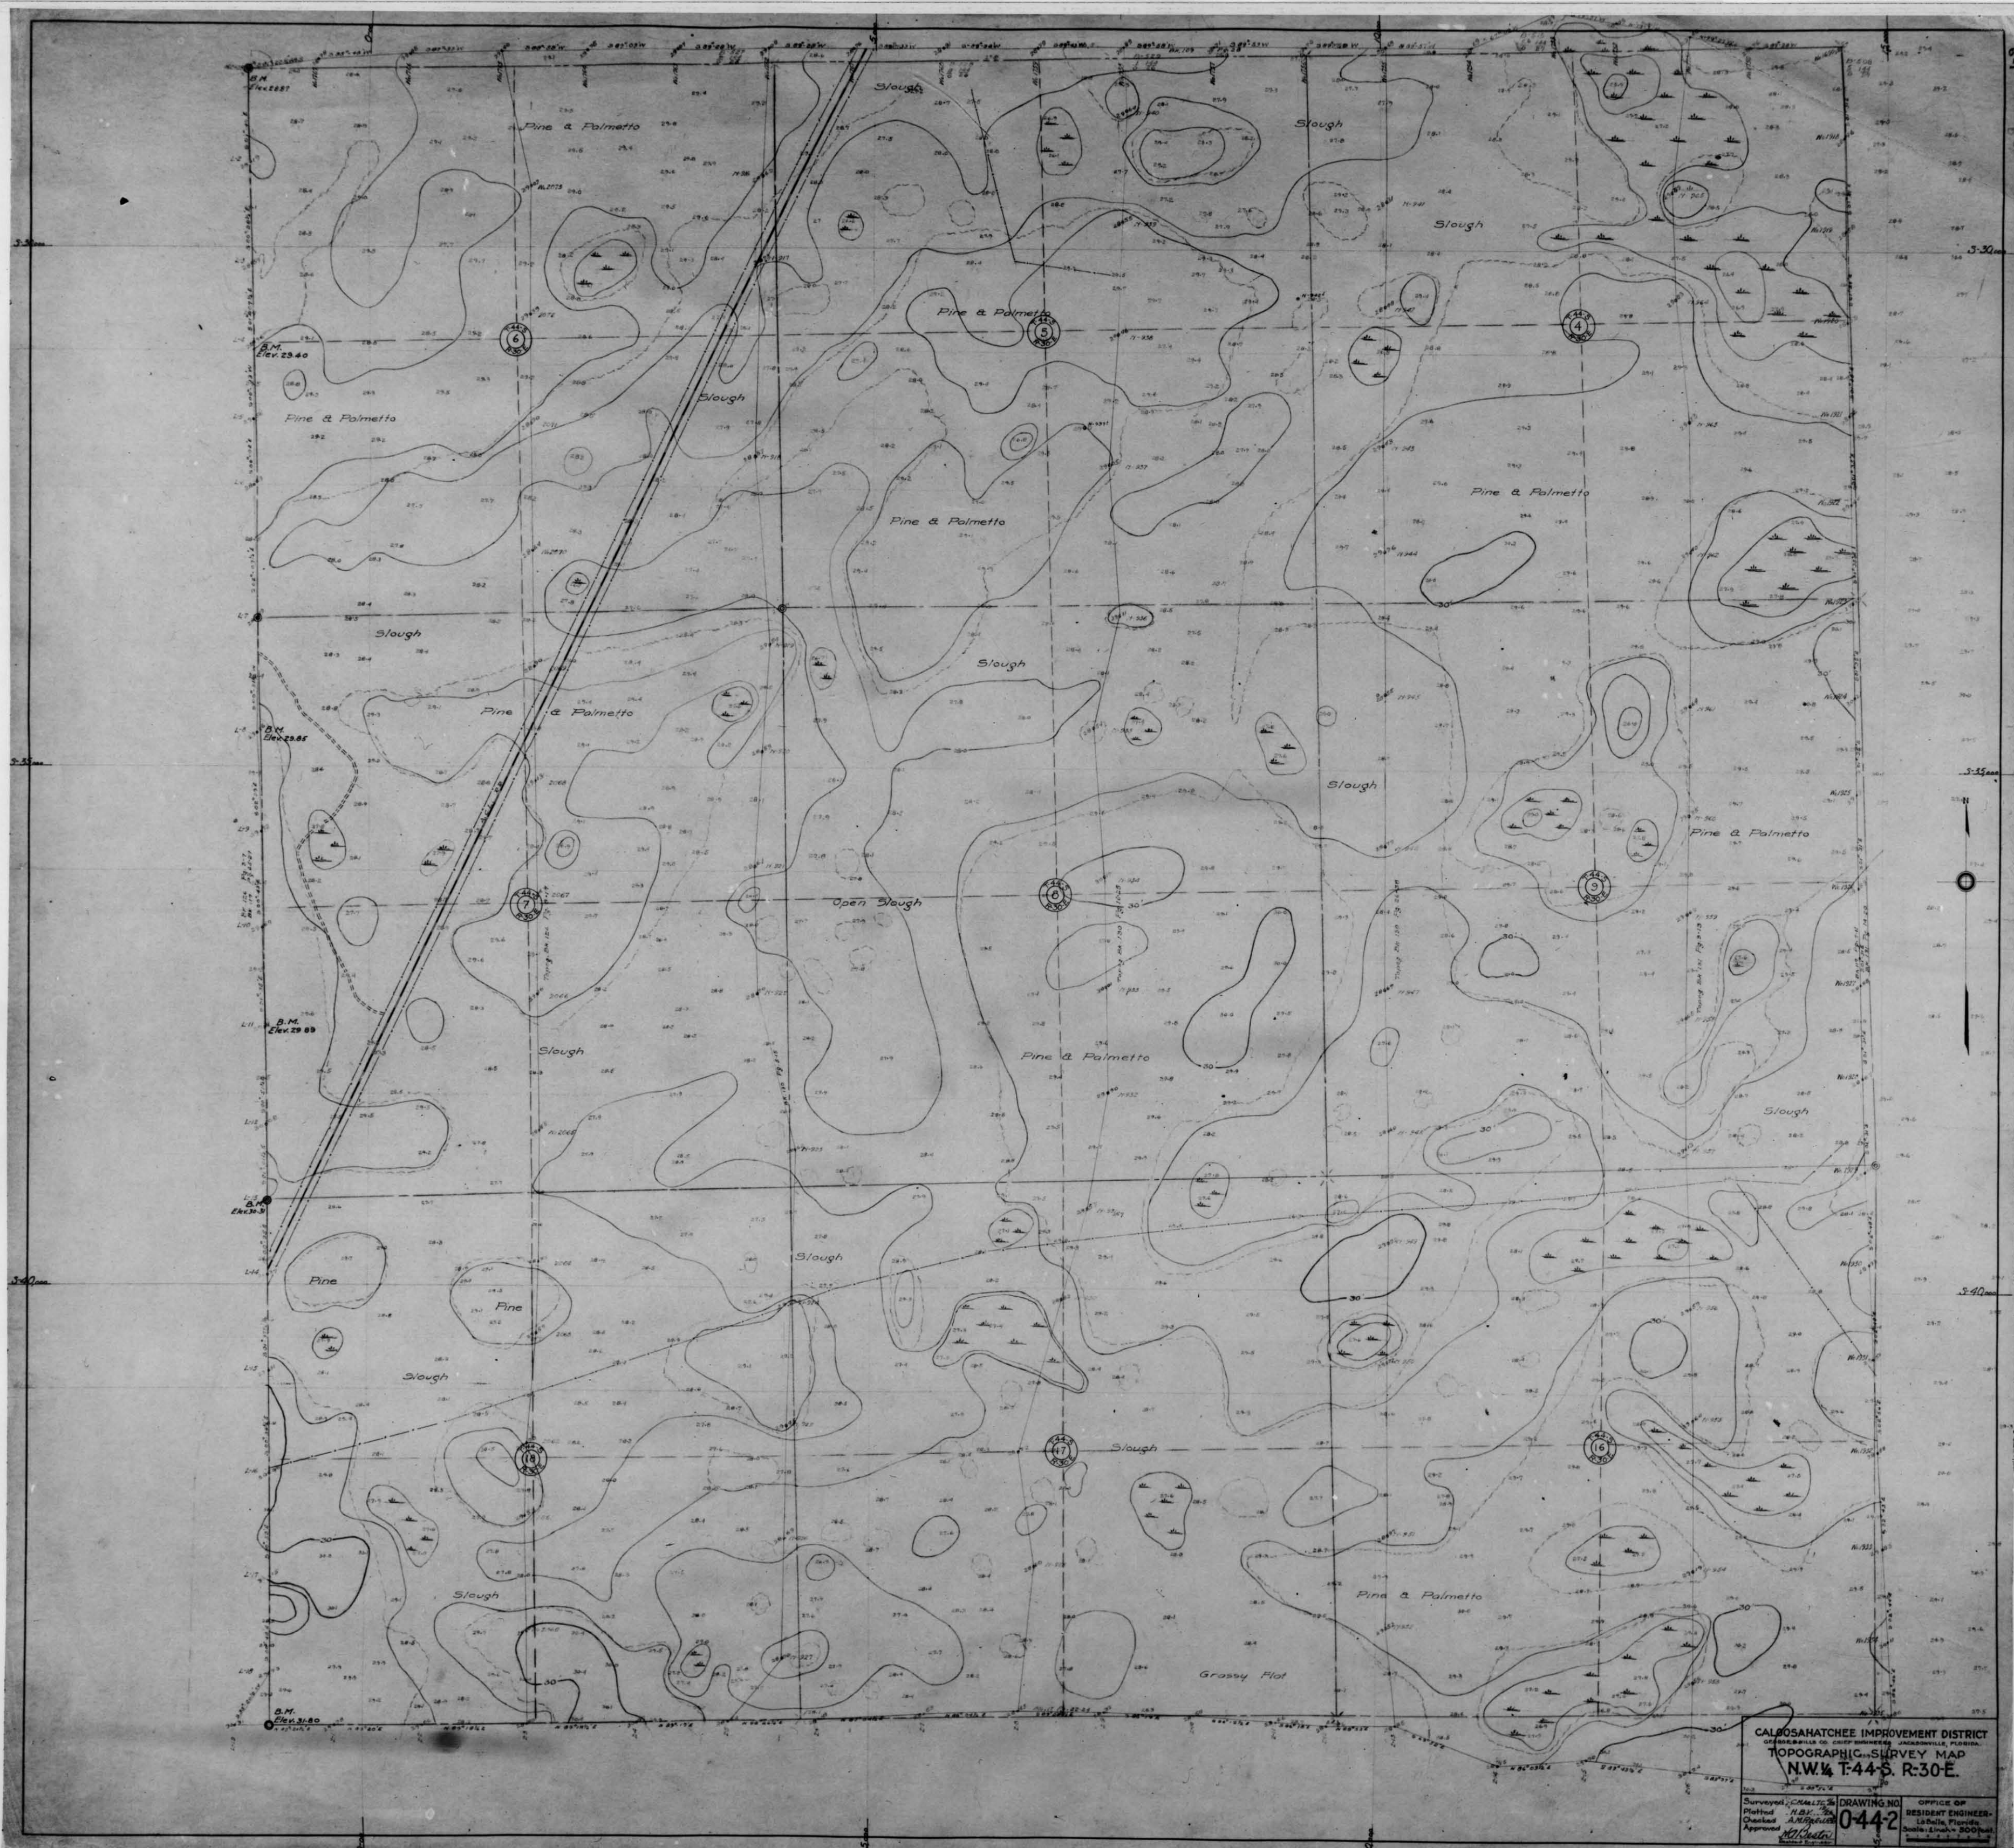


CALOOSAHATCHEE IMPROVEMENT DISTRICT
 OFFICE OF THE DISTRICT ENGINEER, JACKSONVILLE, FLORIDA
 TOPOGRAPHIC SURVEY MAP
 NW 1/4 T-44-S. R-30-E.
 Surveyed: CHALICE
 Plotted: H.B. 20
 Checked: A.M. 20
 Approved: [Signature]
 DRAWING NO. 0442
 OFFICE OF THE DISTRICT ENGINEER, JACKSONVILLE, FLORIDA

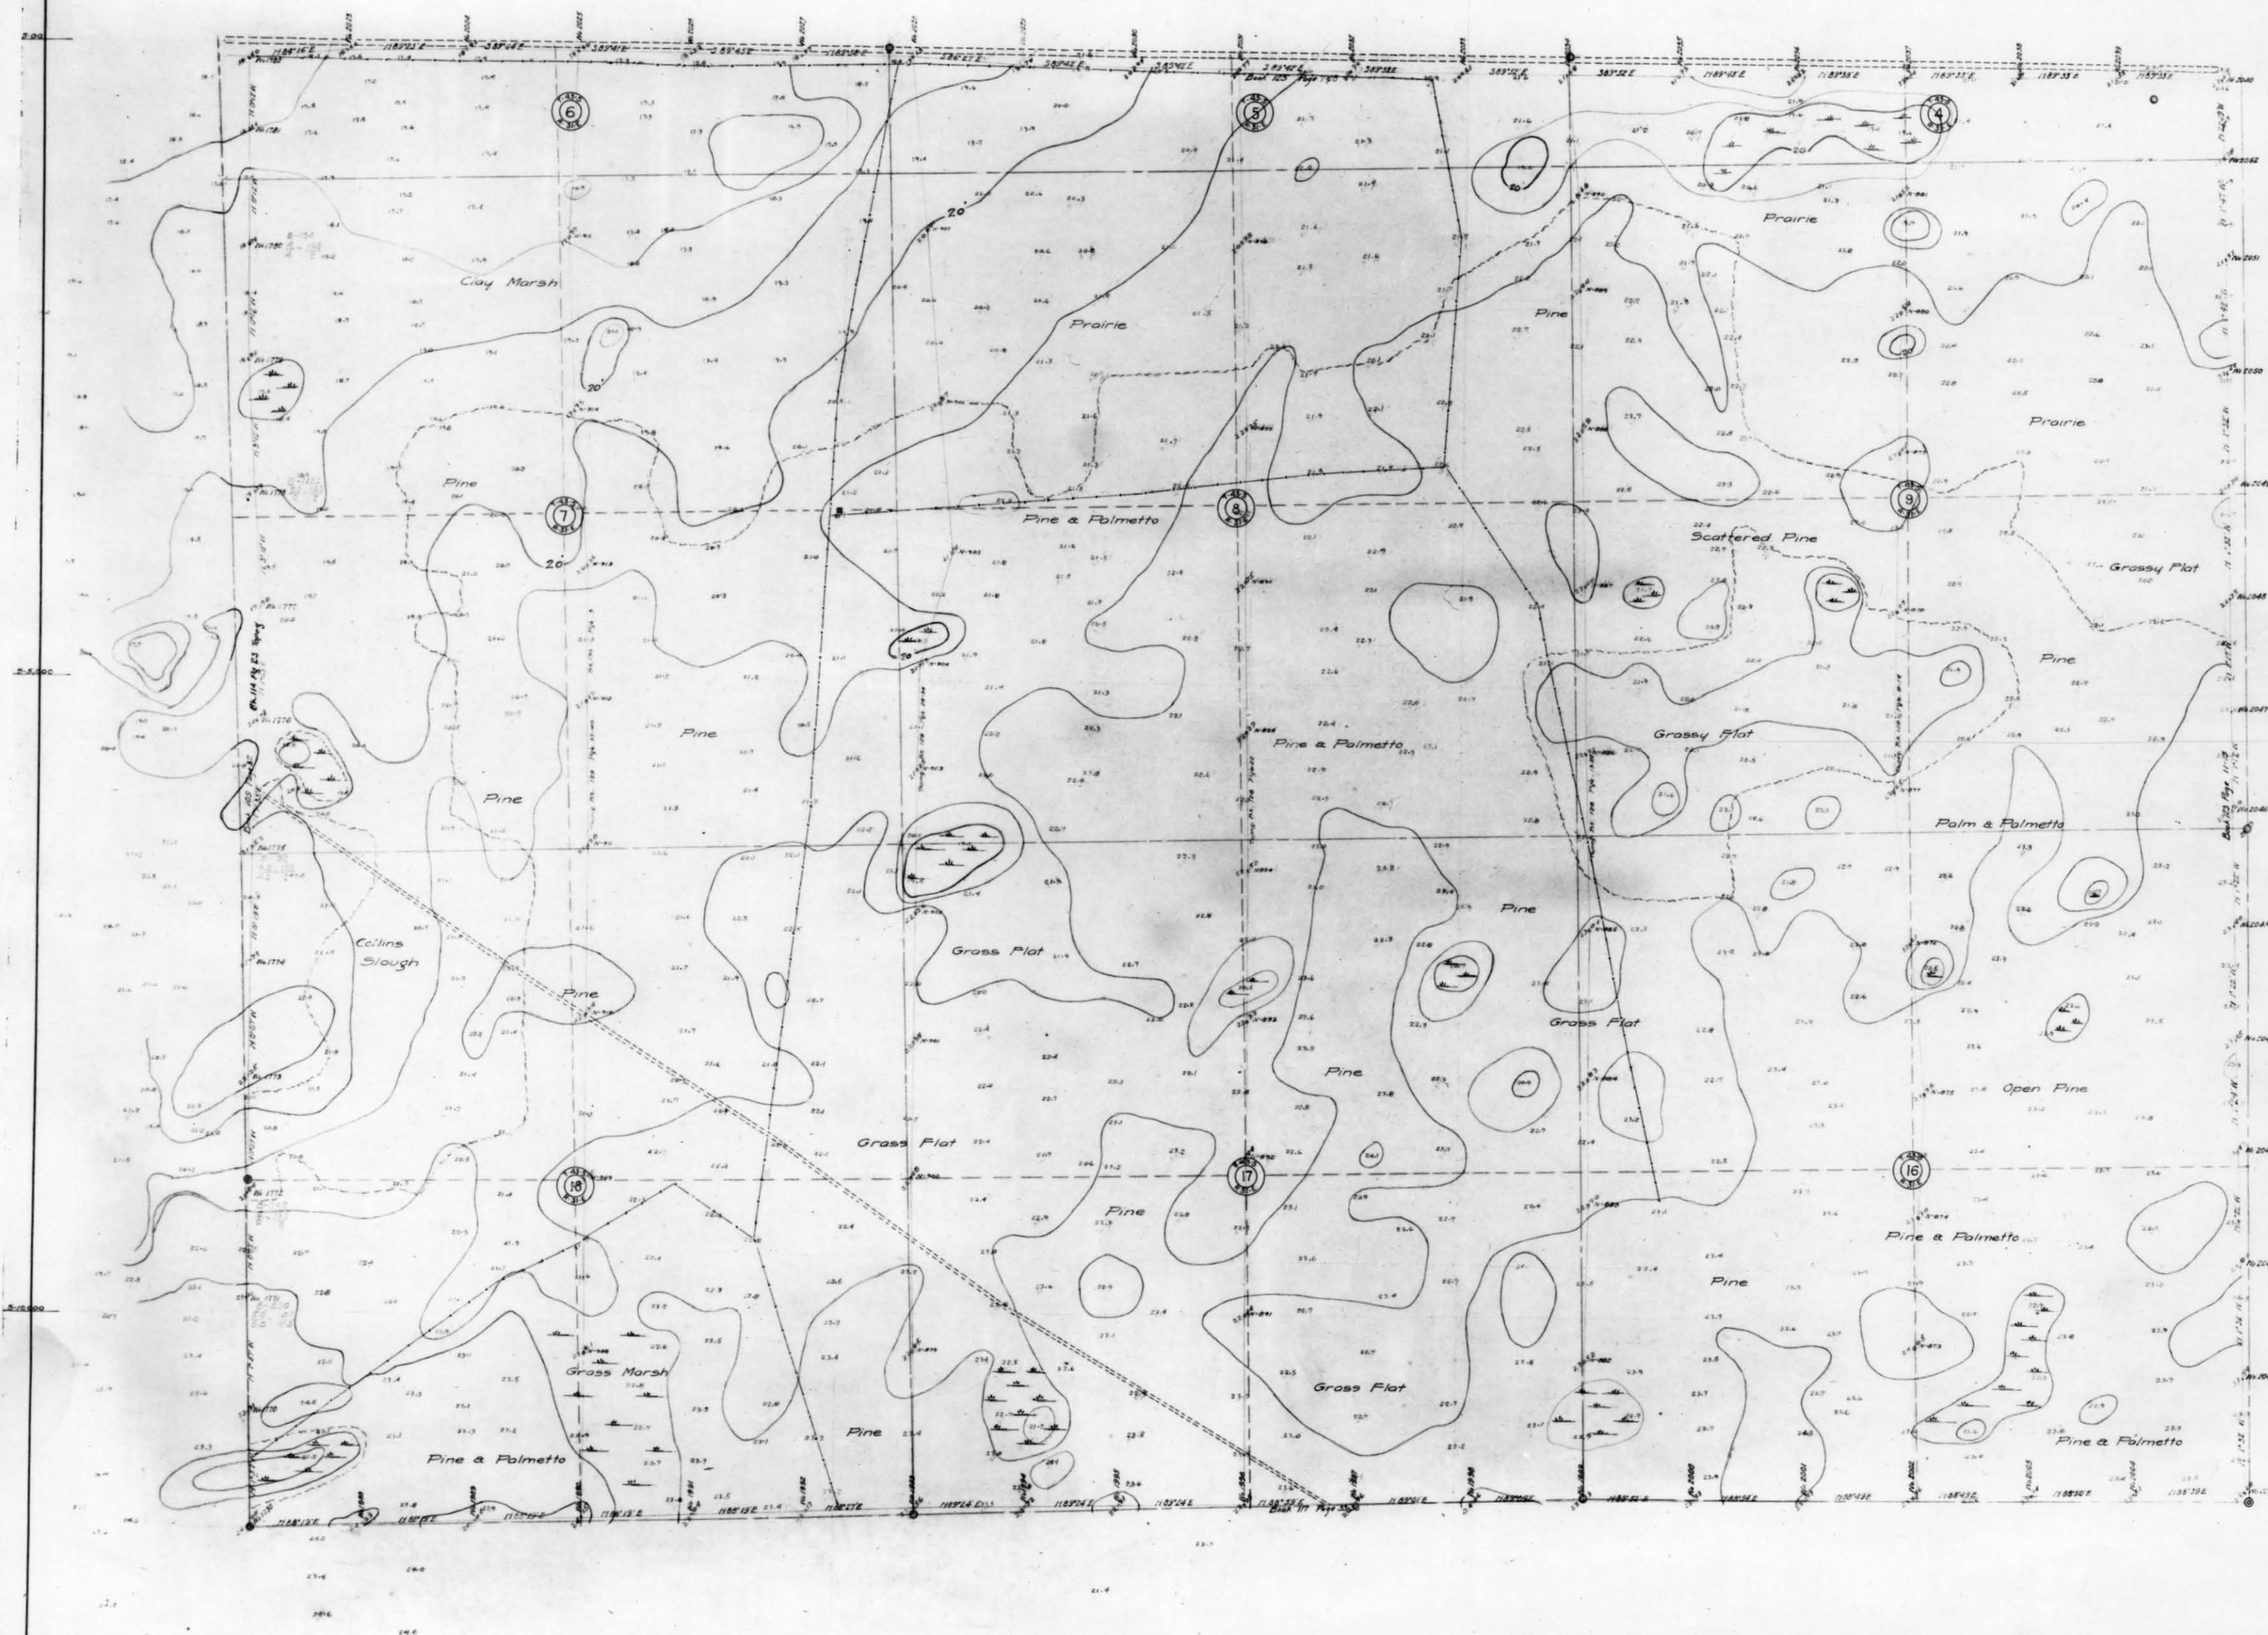



CALOOSAHATCHEE IMPROVEMENT DISTRICT
TOPOGRAPHIC SURVEY MAP
N.W. 1/4 T-43-S. R-31-E.


Surveyed by C. M. L. T. C. DRAWING NO. 143-2
Plotted by H. E. Y. S.
Checked by A. M. E. S.
Approved by [Signature]
OFFICE OF RESIDENT ENGINEER
Lafayette, Florida
Scale 1 inch = 500 feet

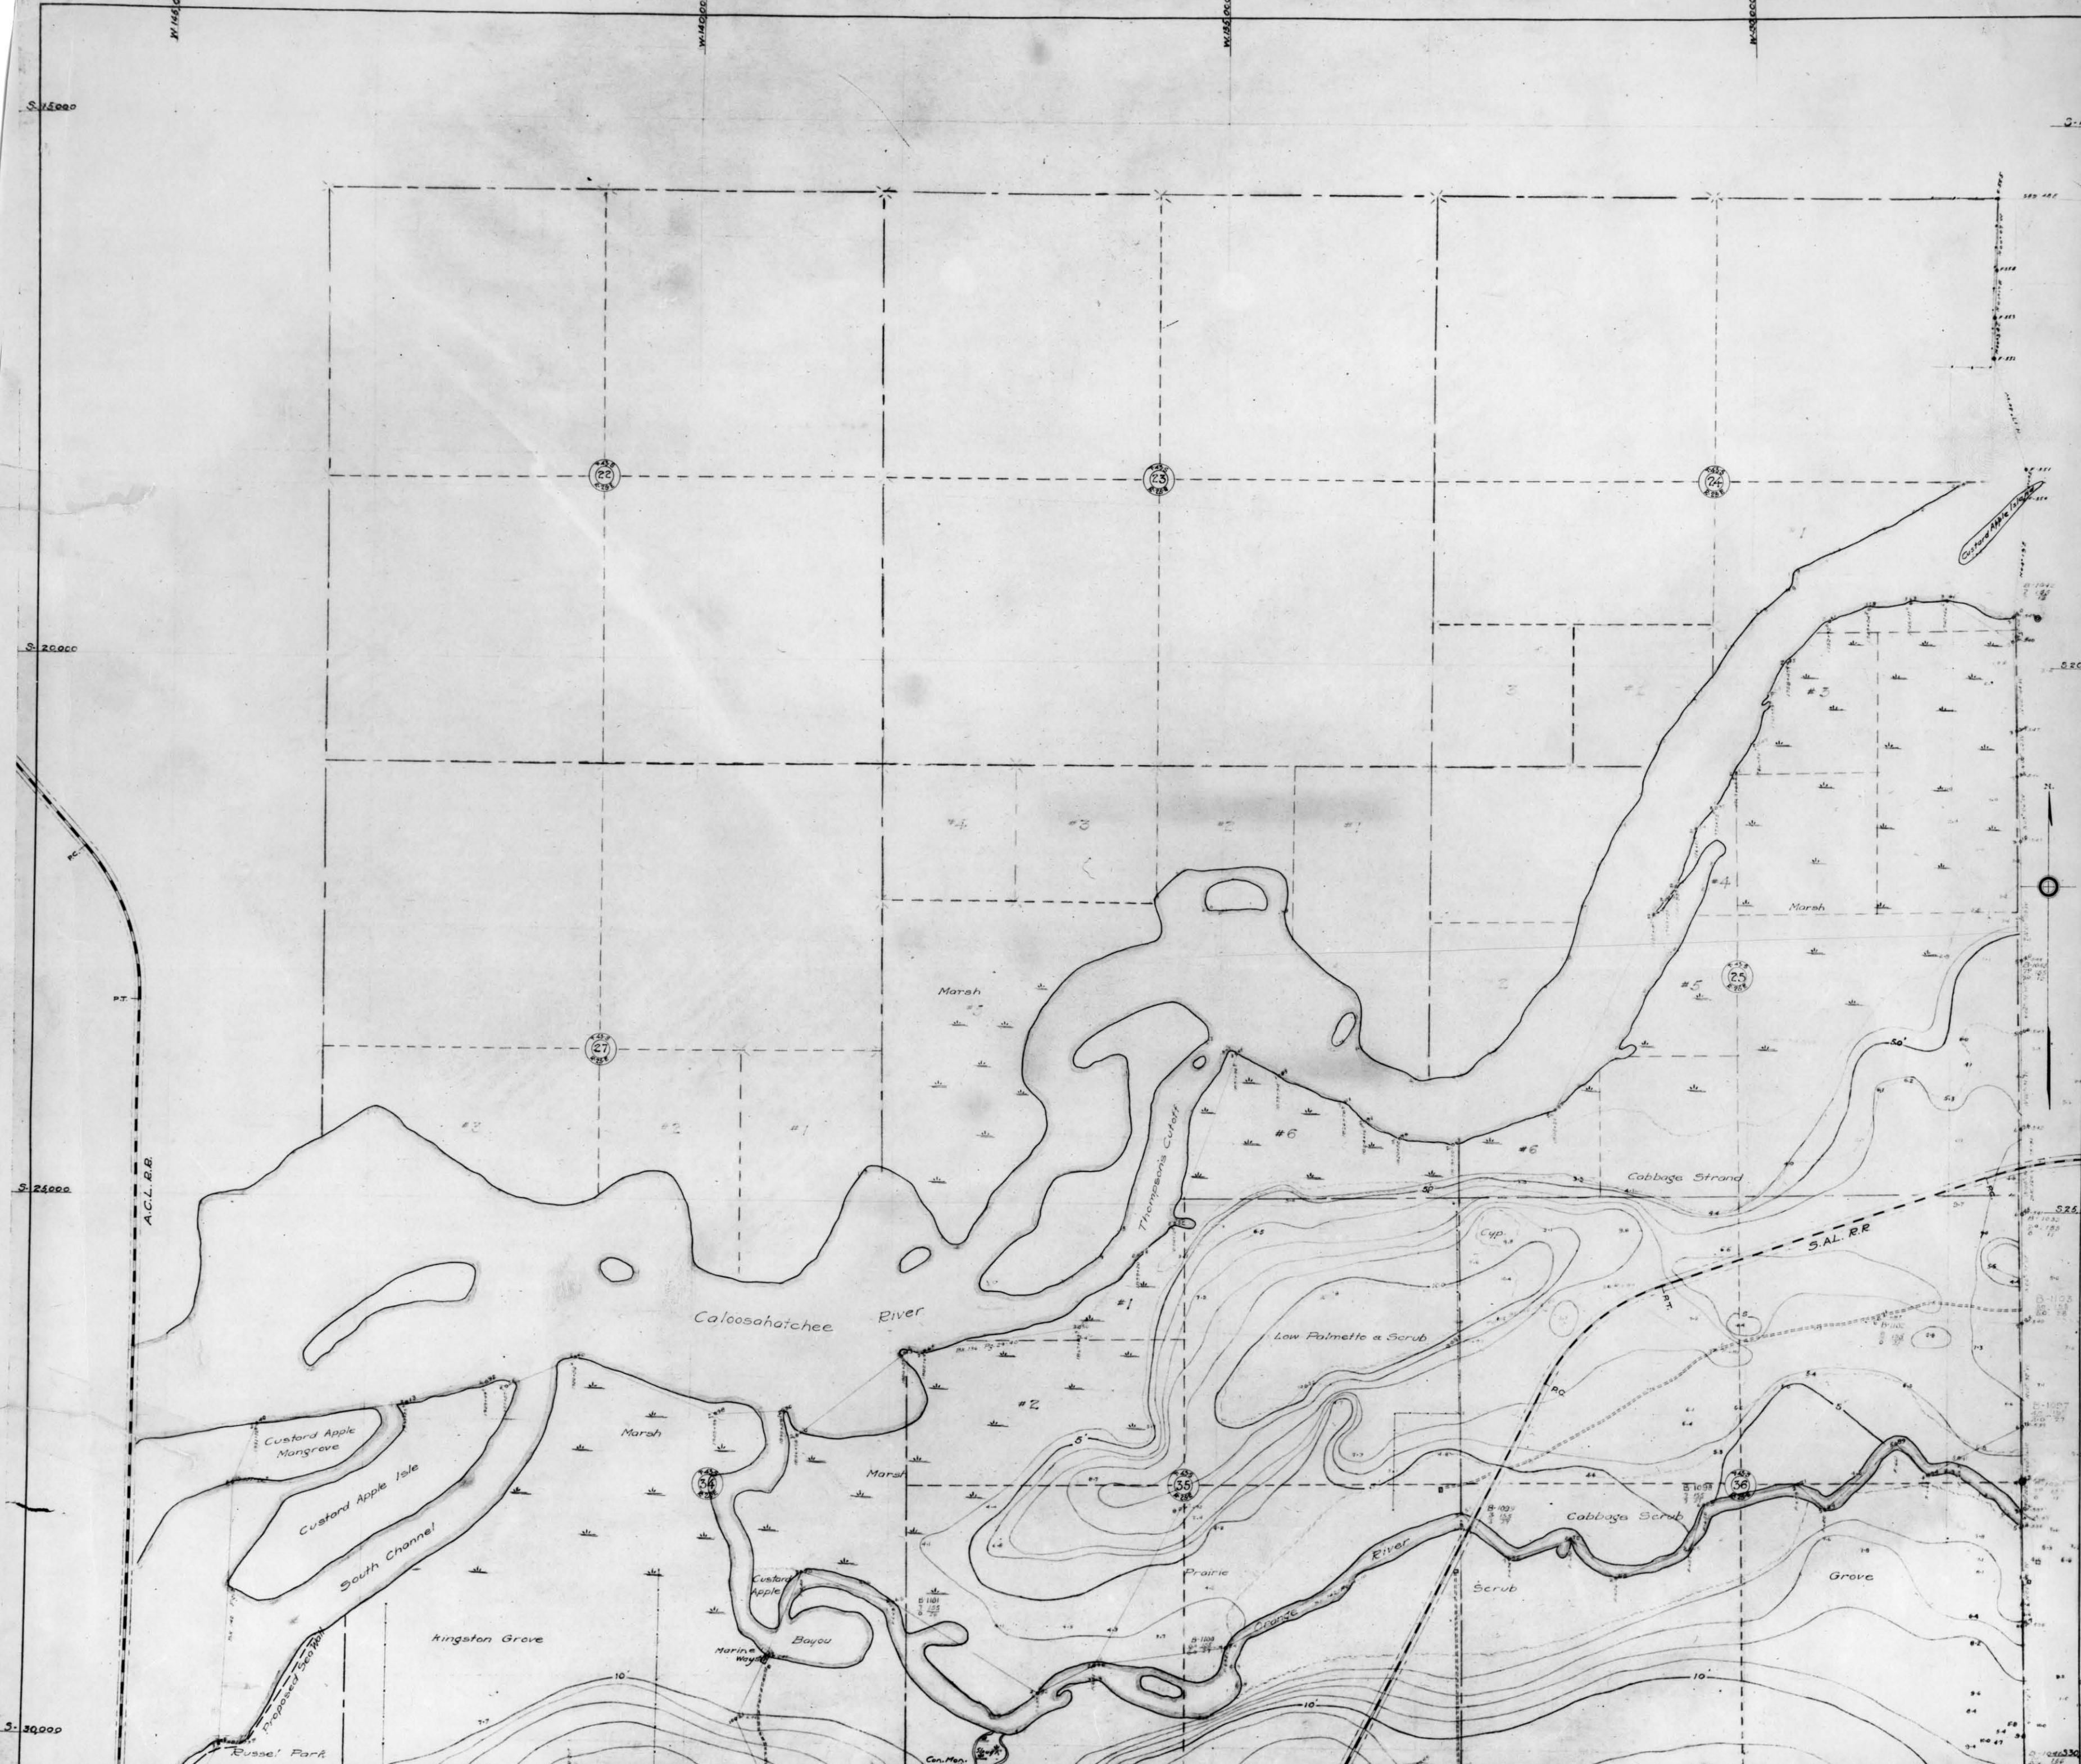



CALOOSAHATCHEE IMPROVEMENT DISTRICT
TOPOGRAPHIC SURVEY MAP
S.E. 1/4 T. 43-S. R. 25-E.
DRAWING NO. 5434
OFFICE OF
RESIDENT ENGINEER
LABELLE, FLORIDA
Scale: 1 inch = 500 feet

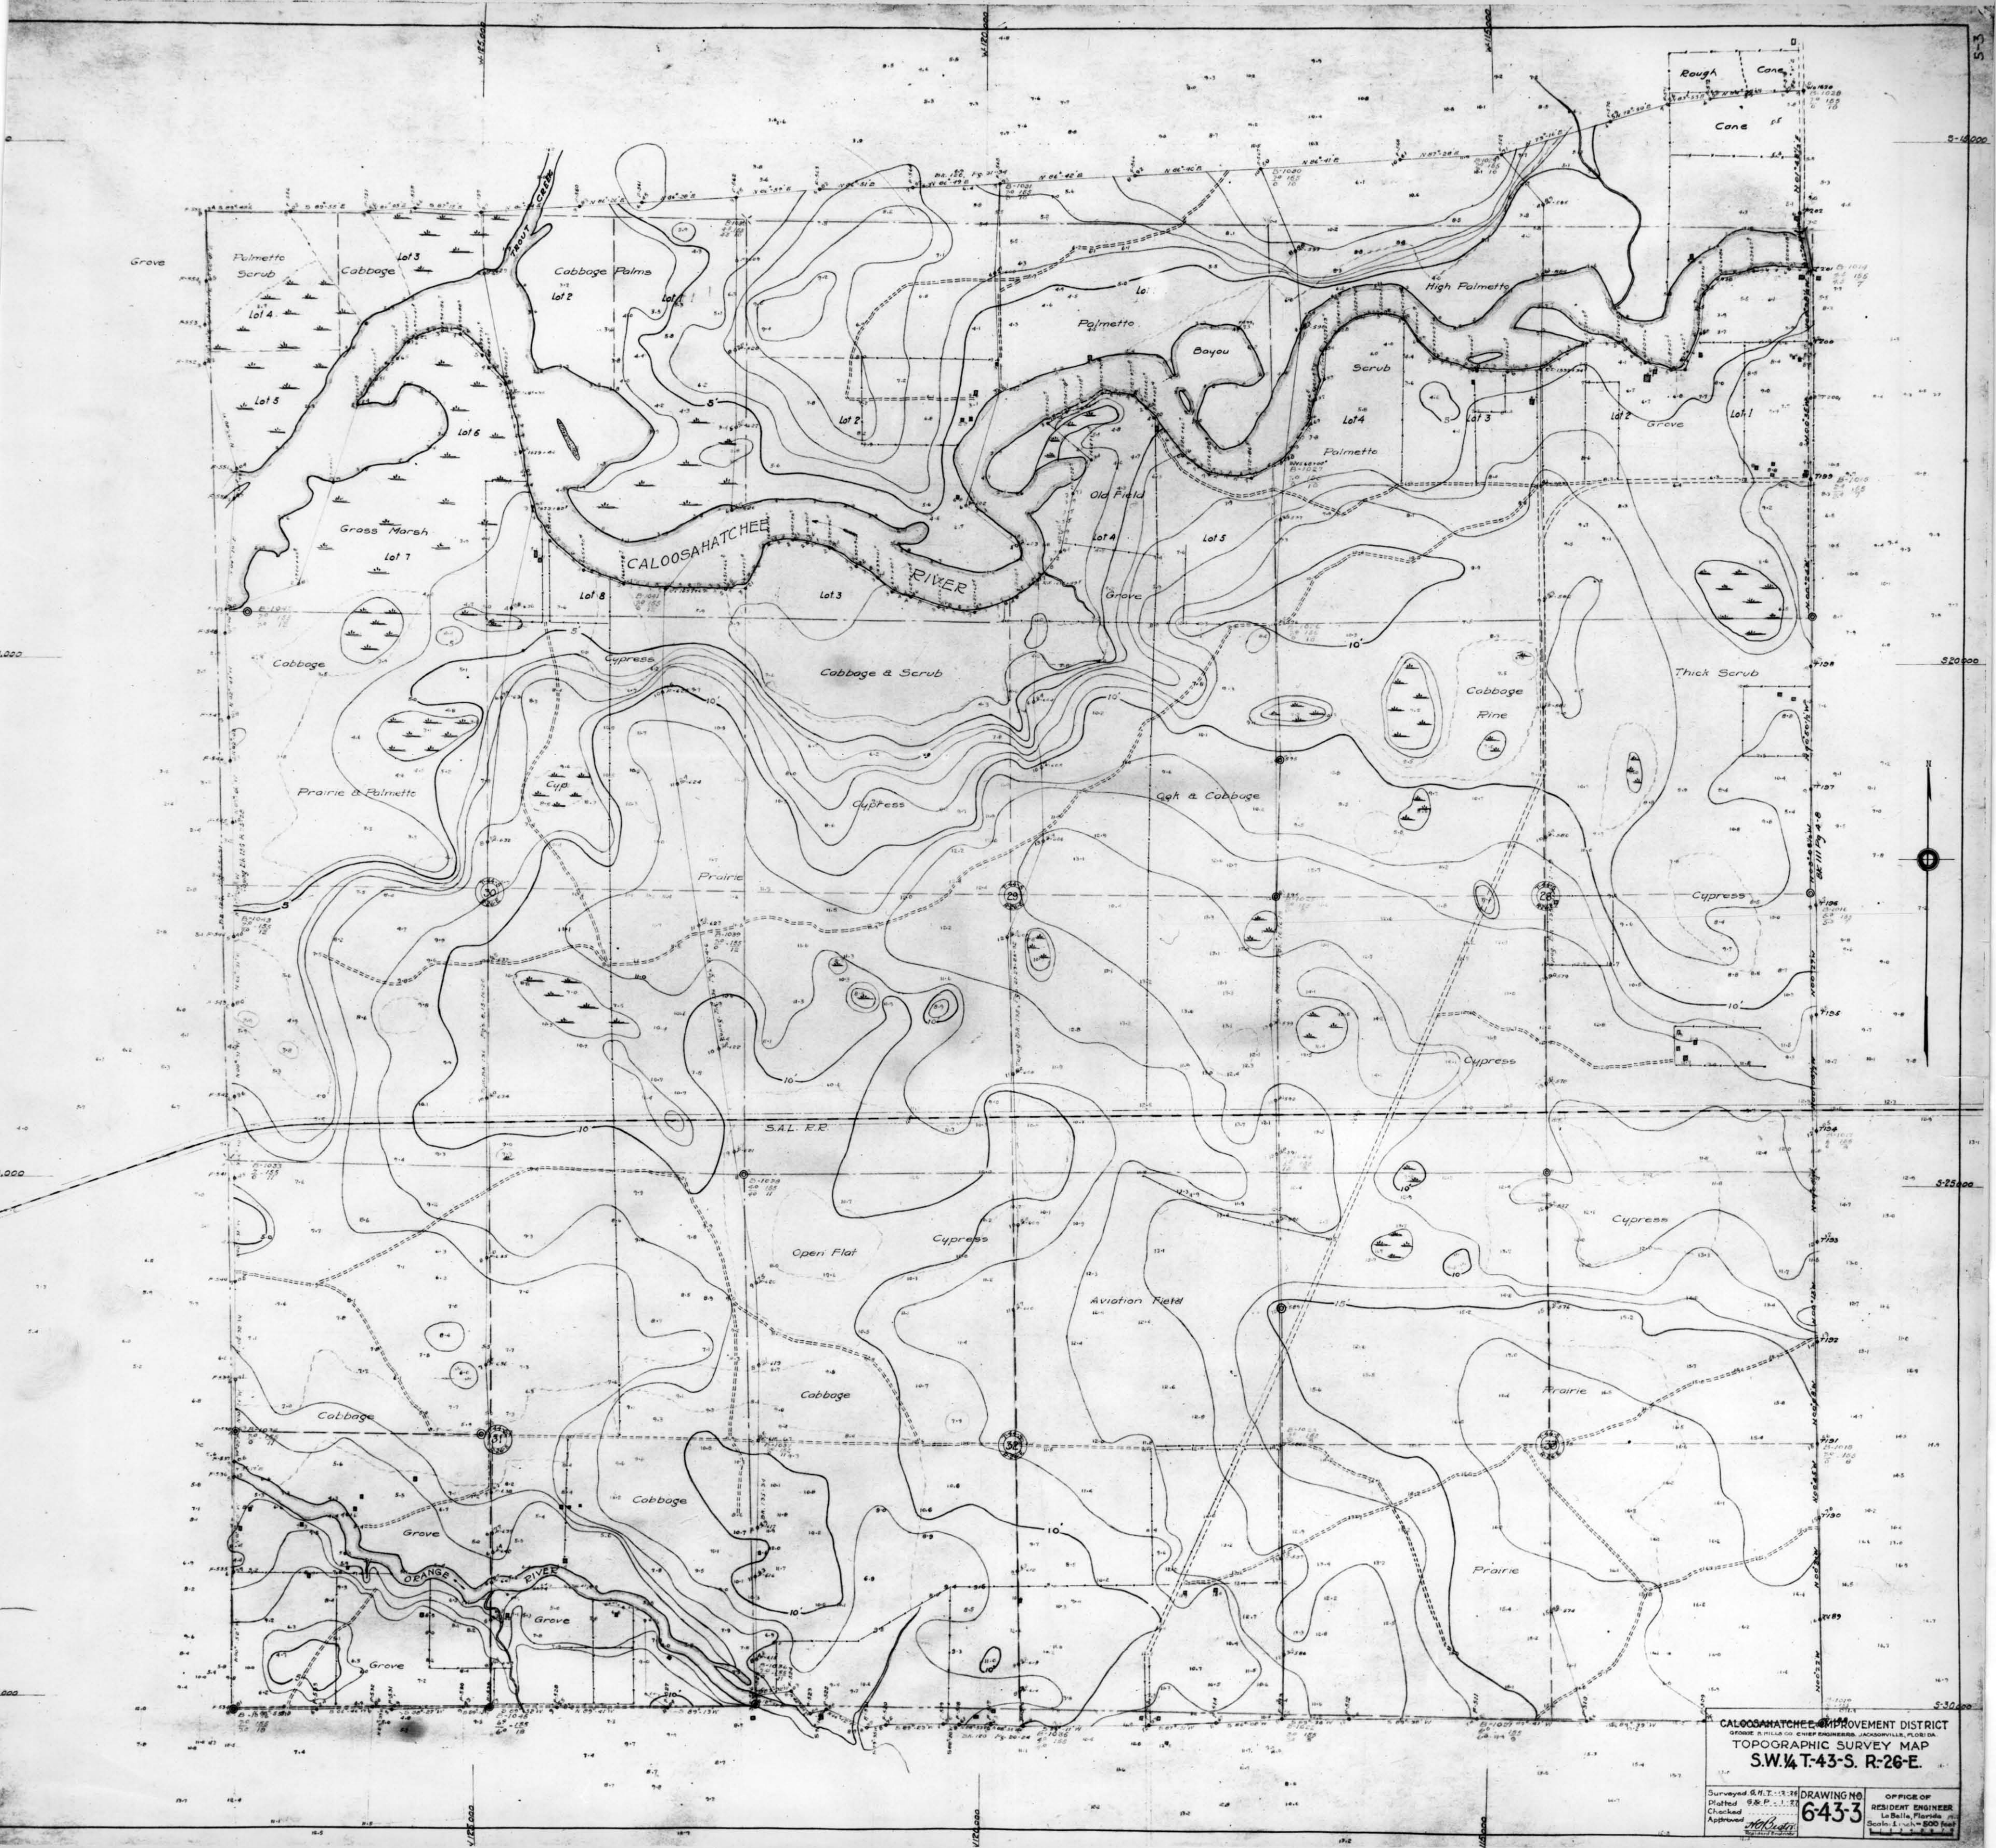


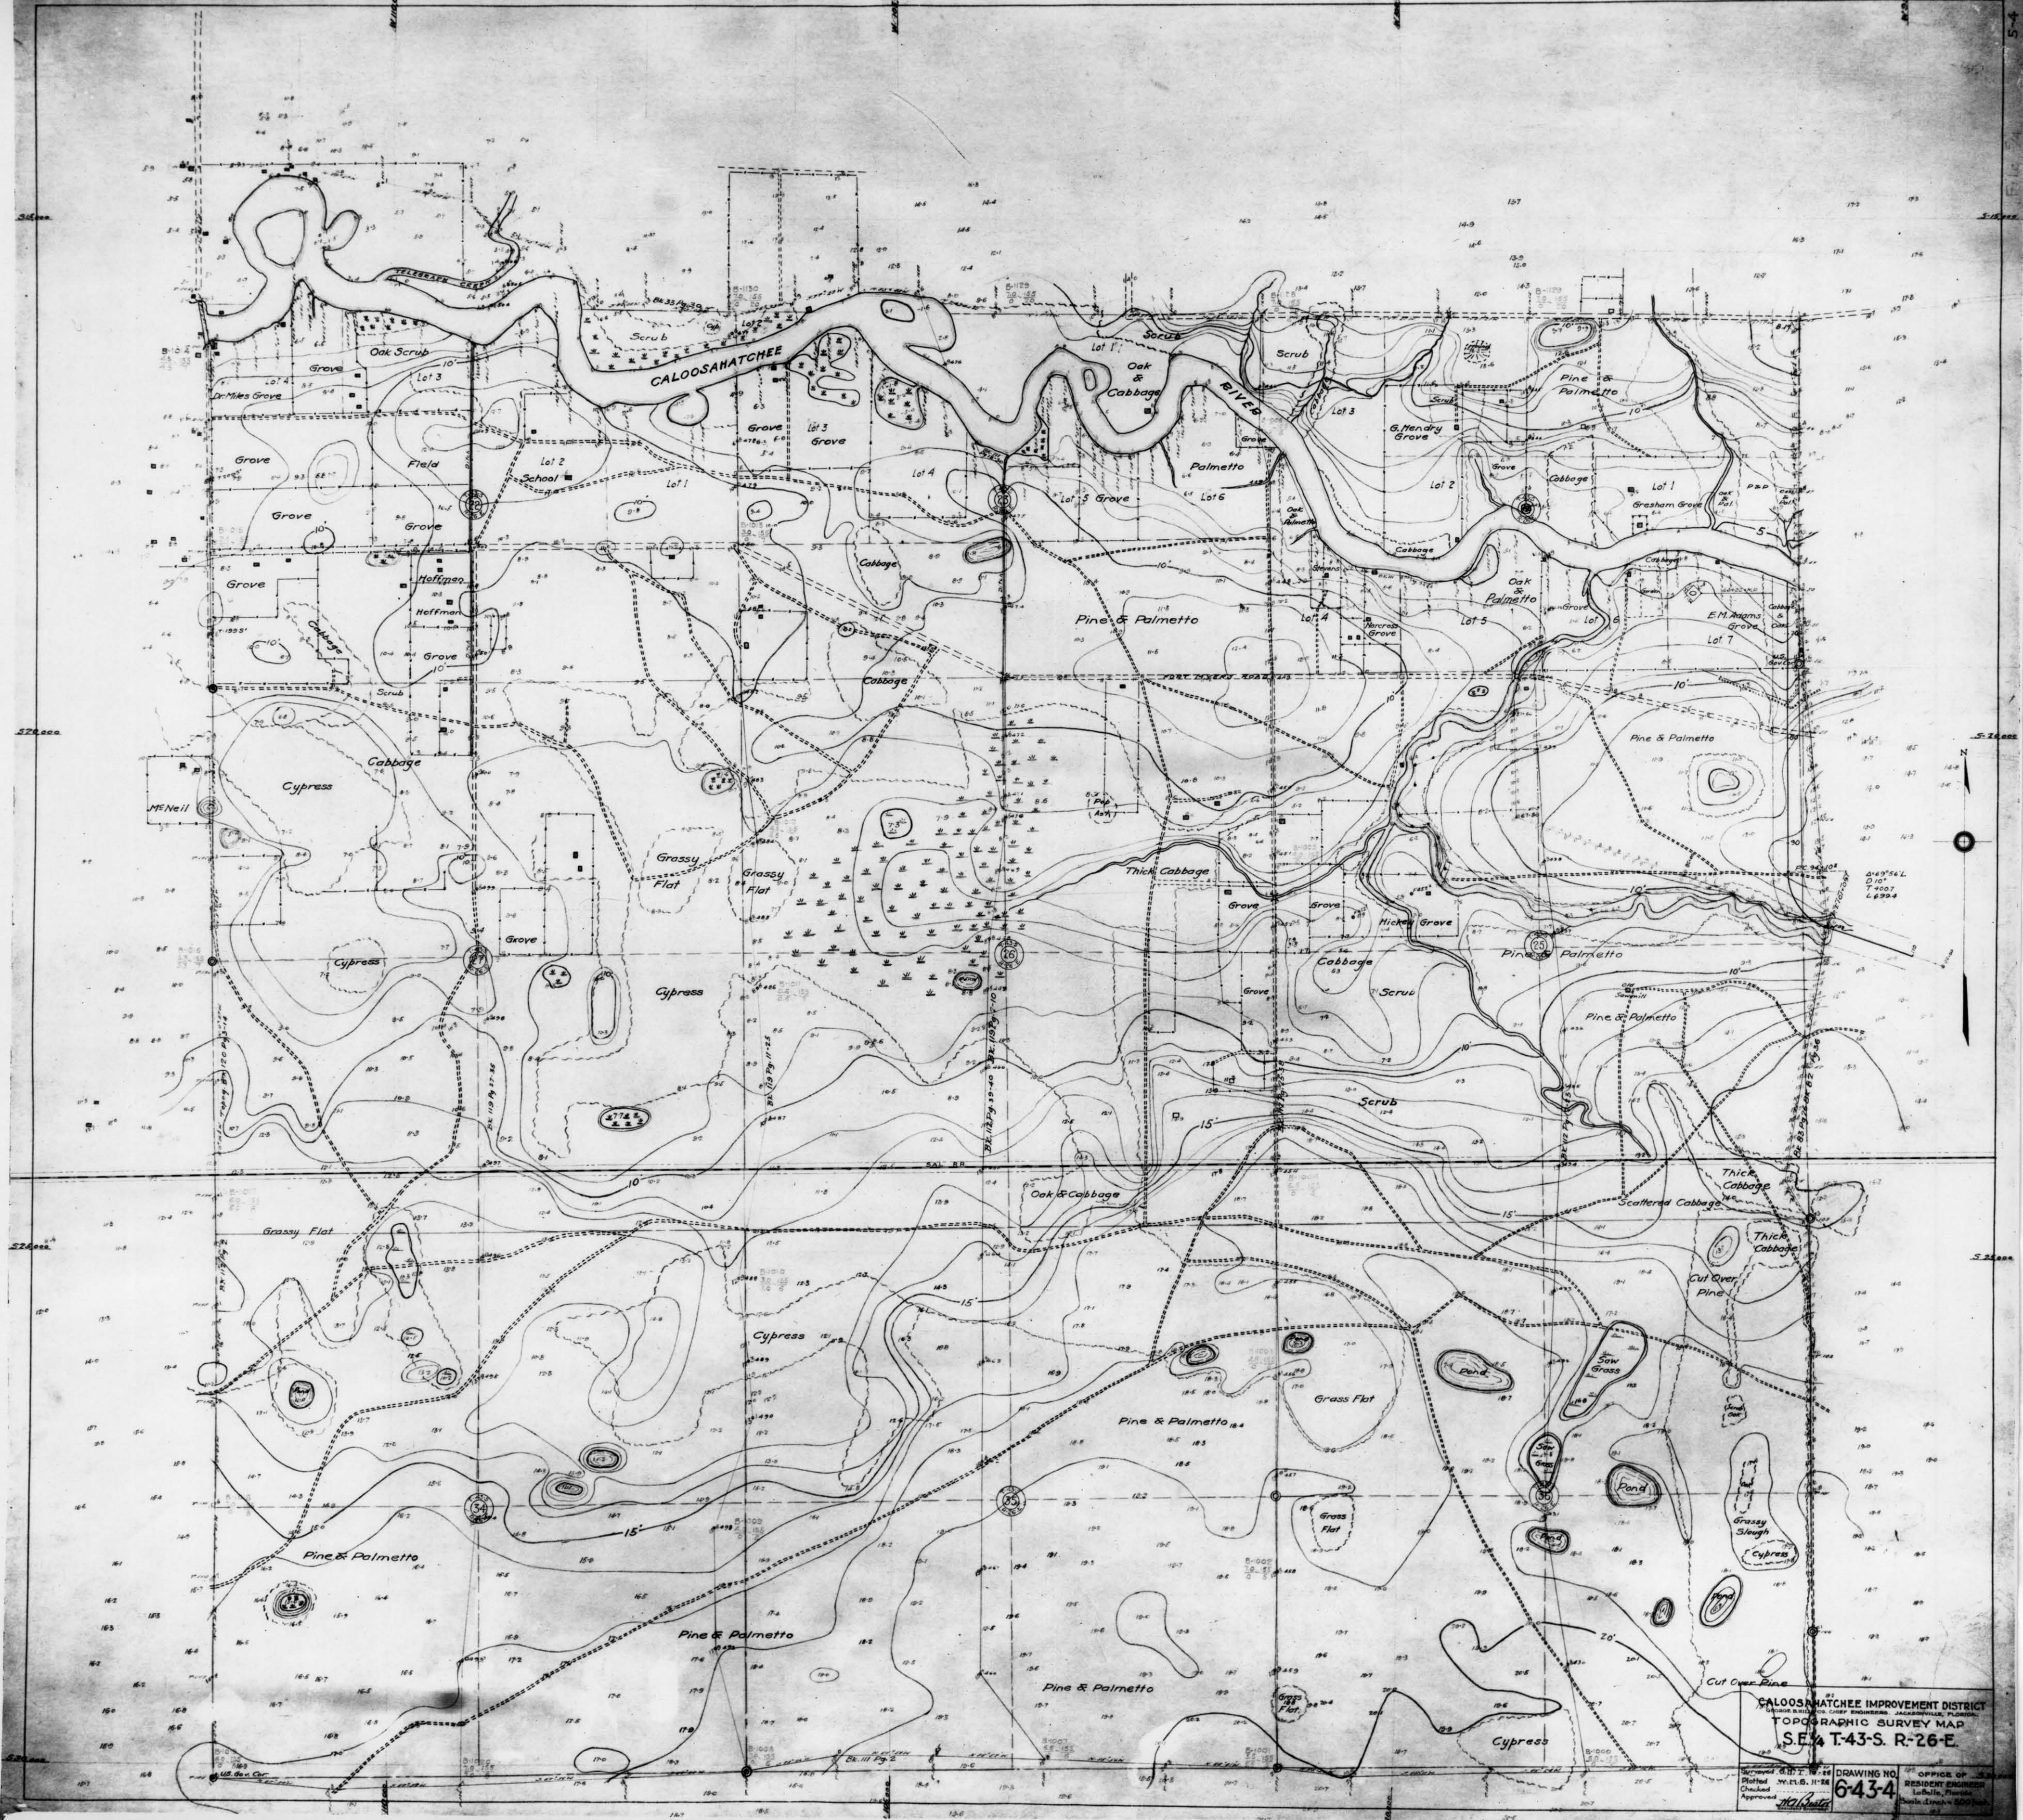

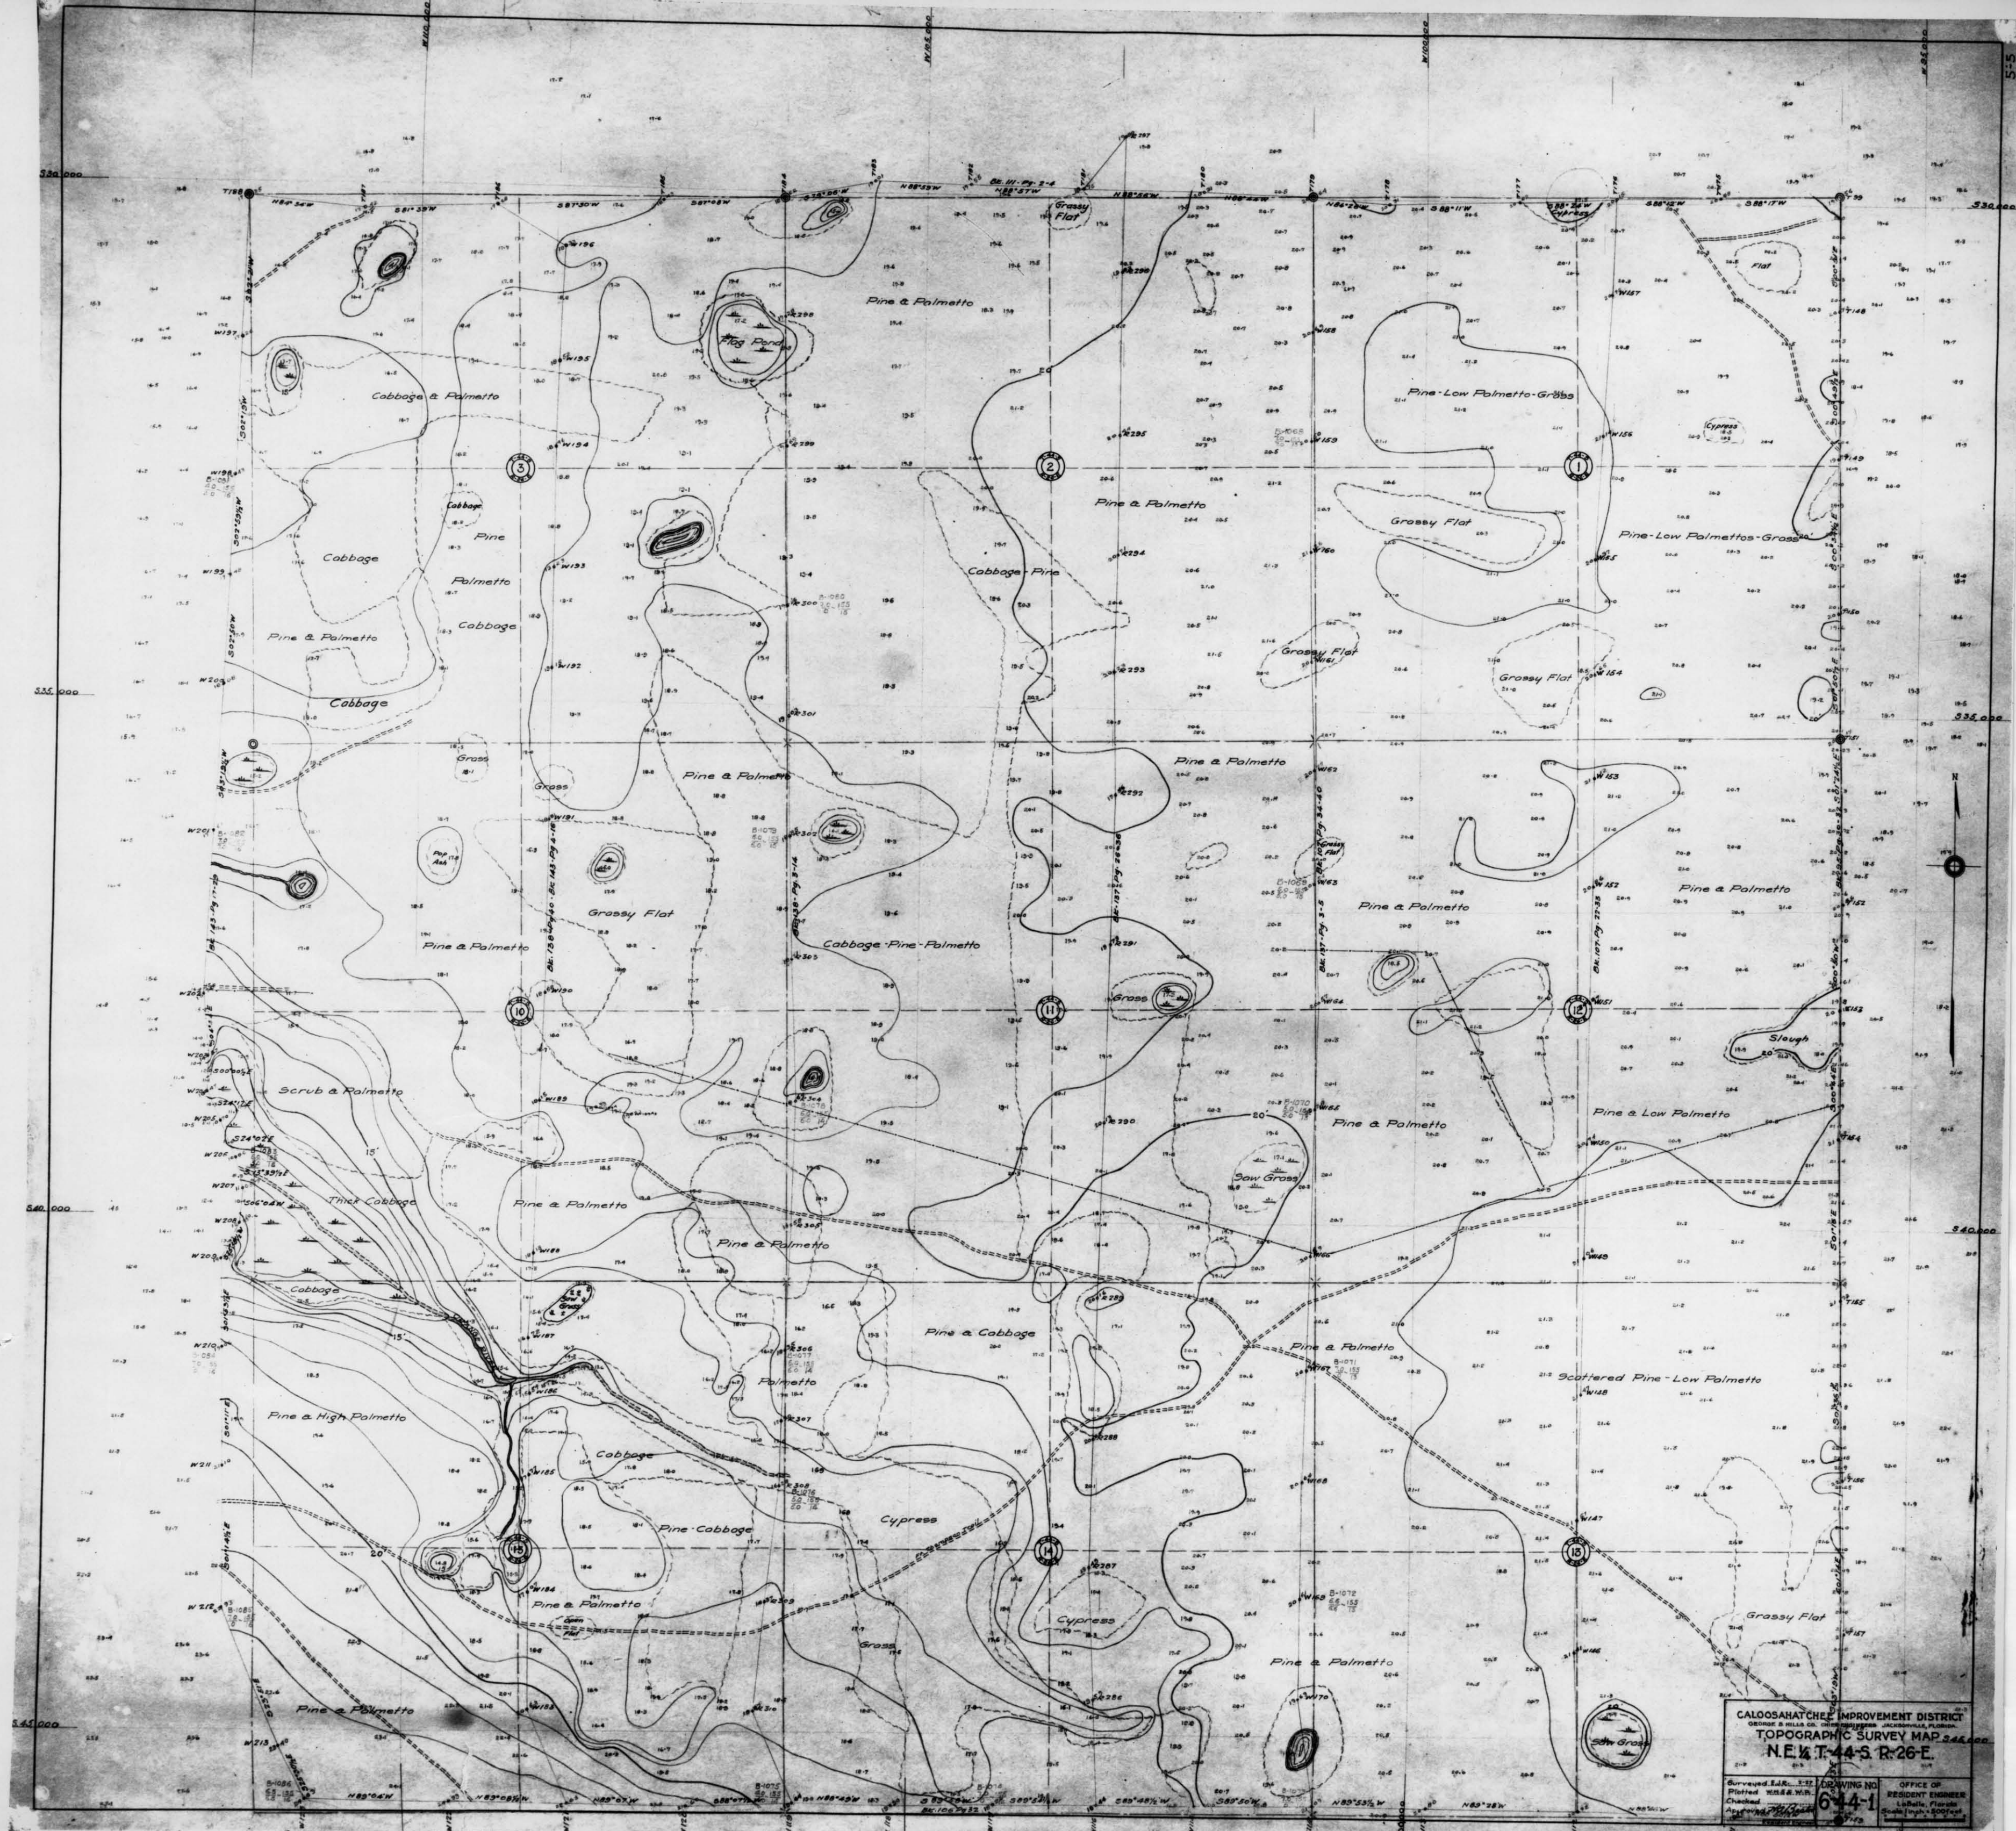

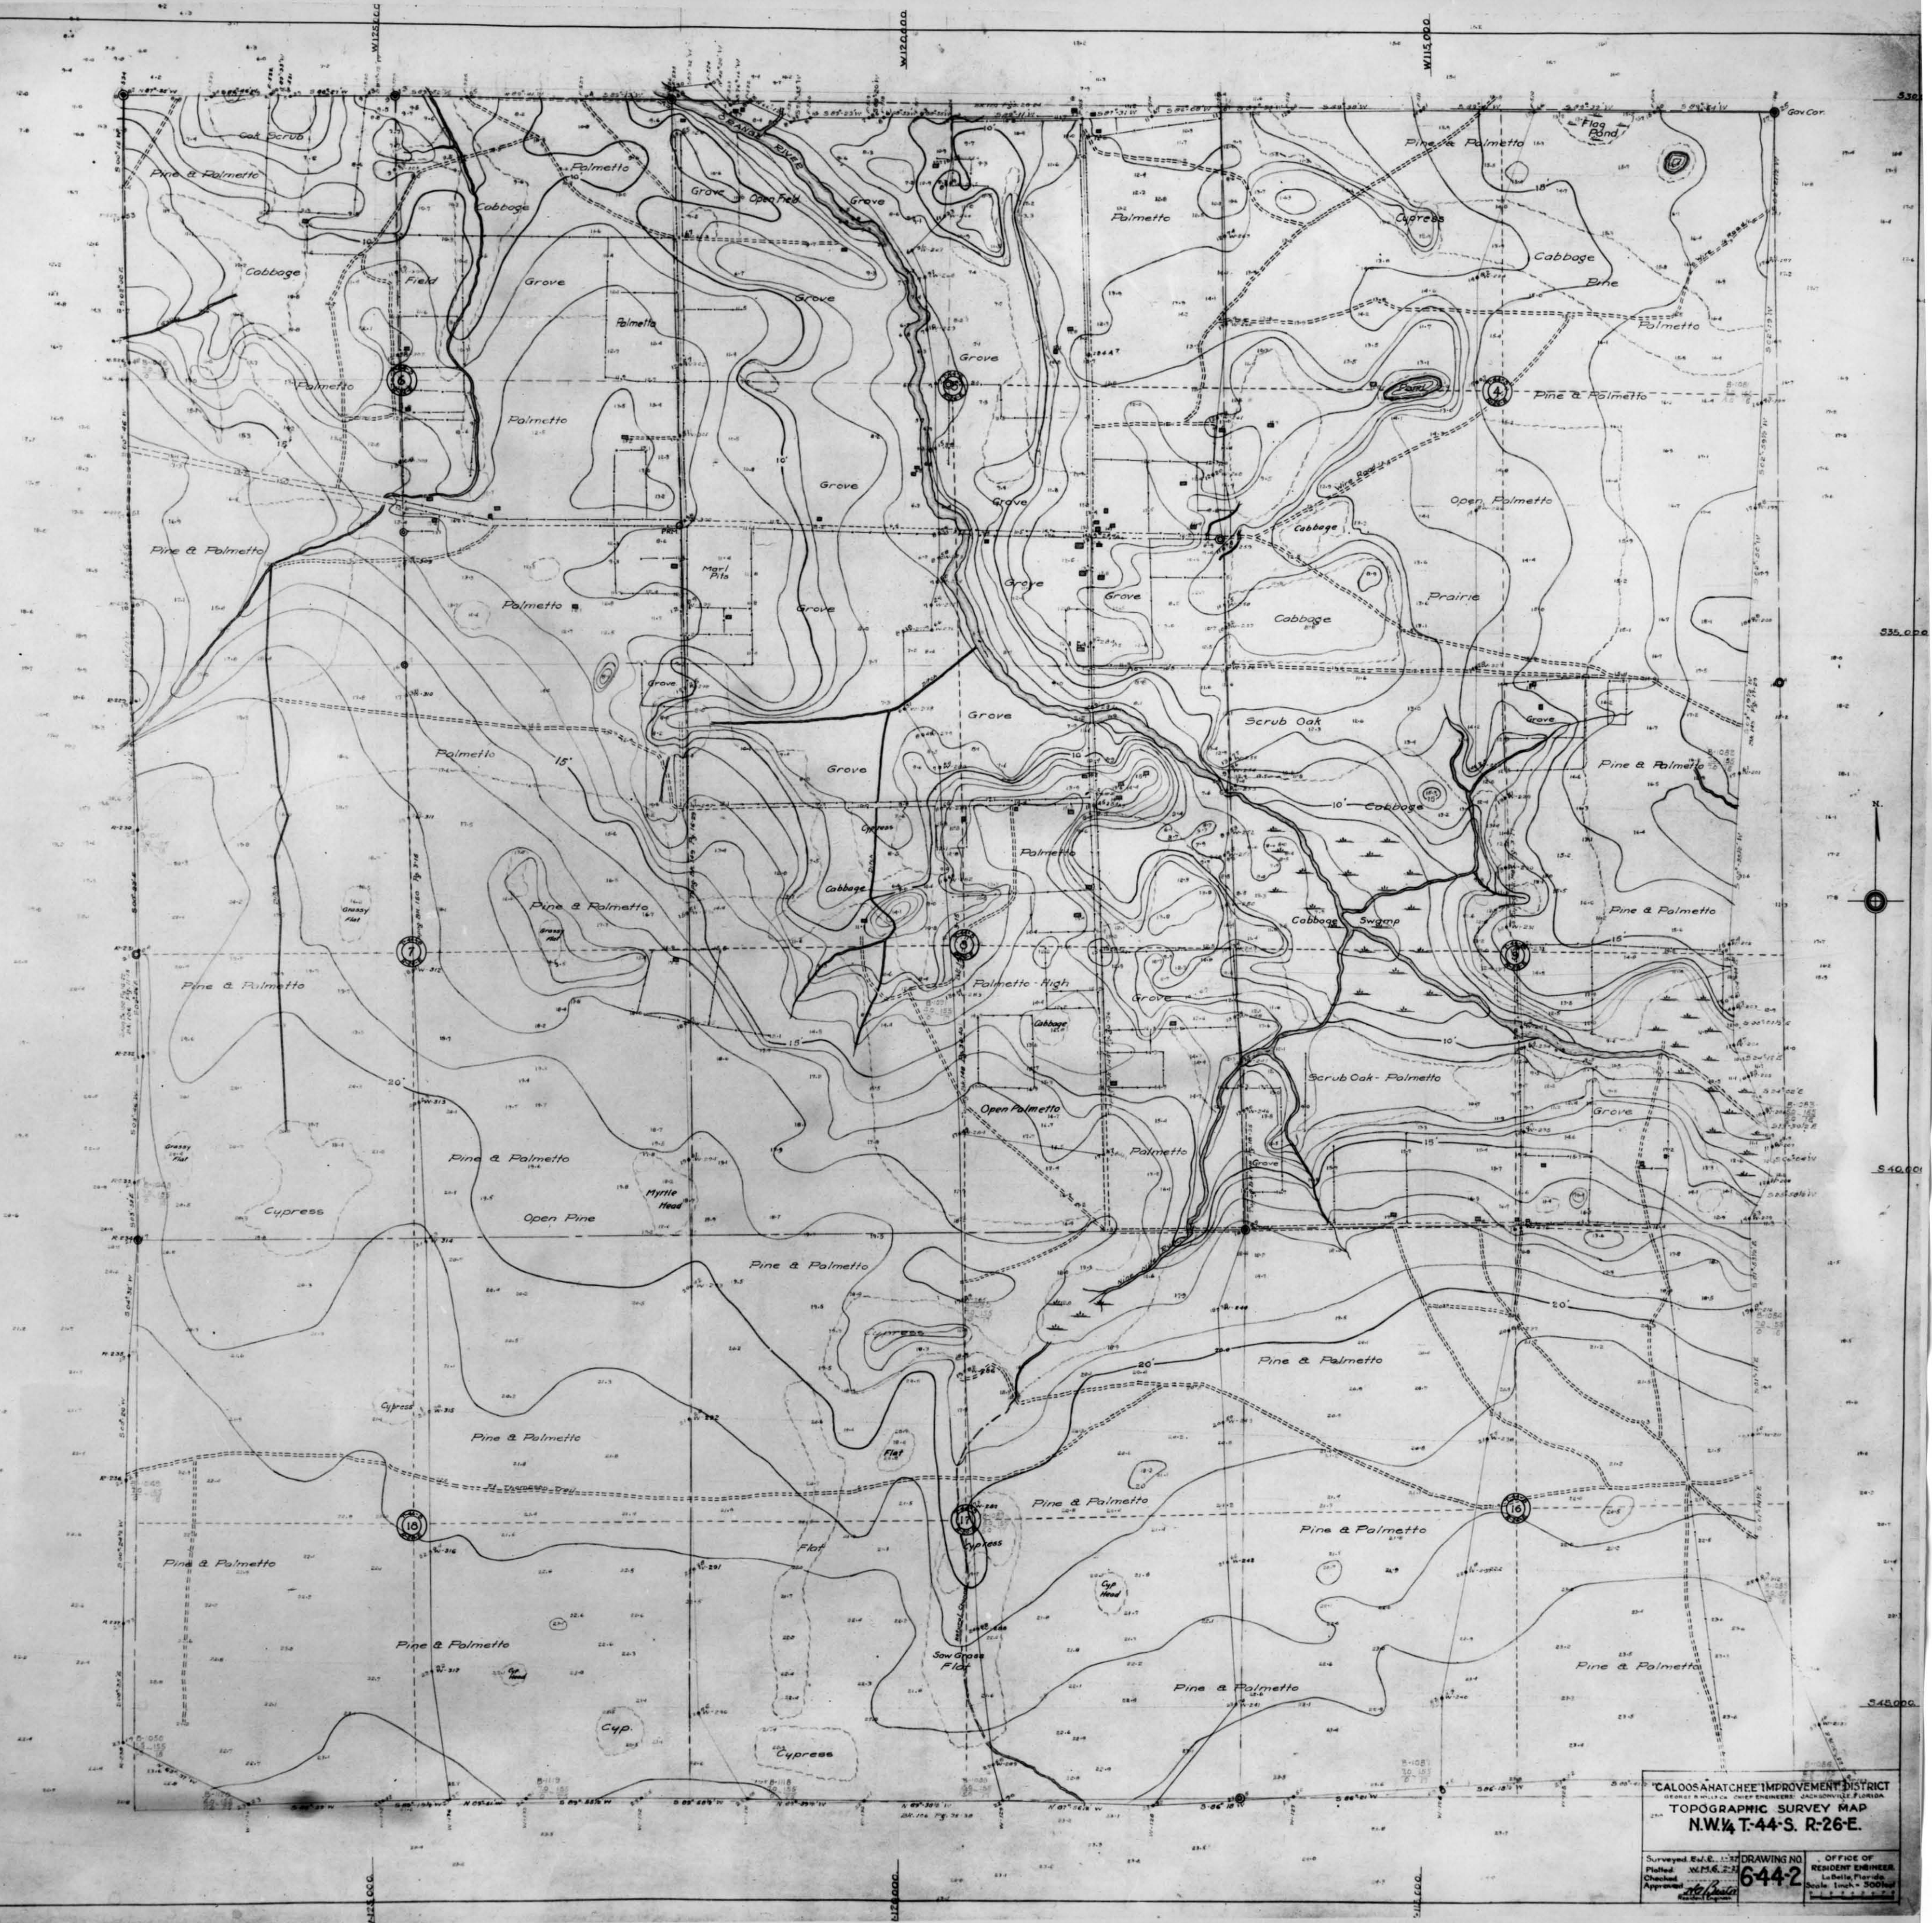

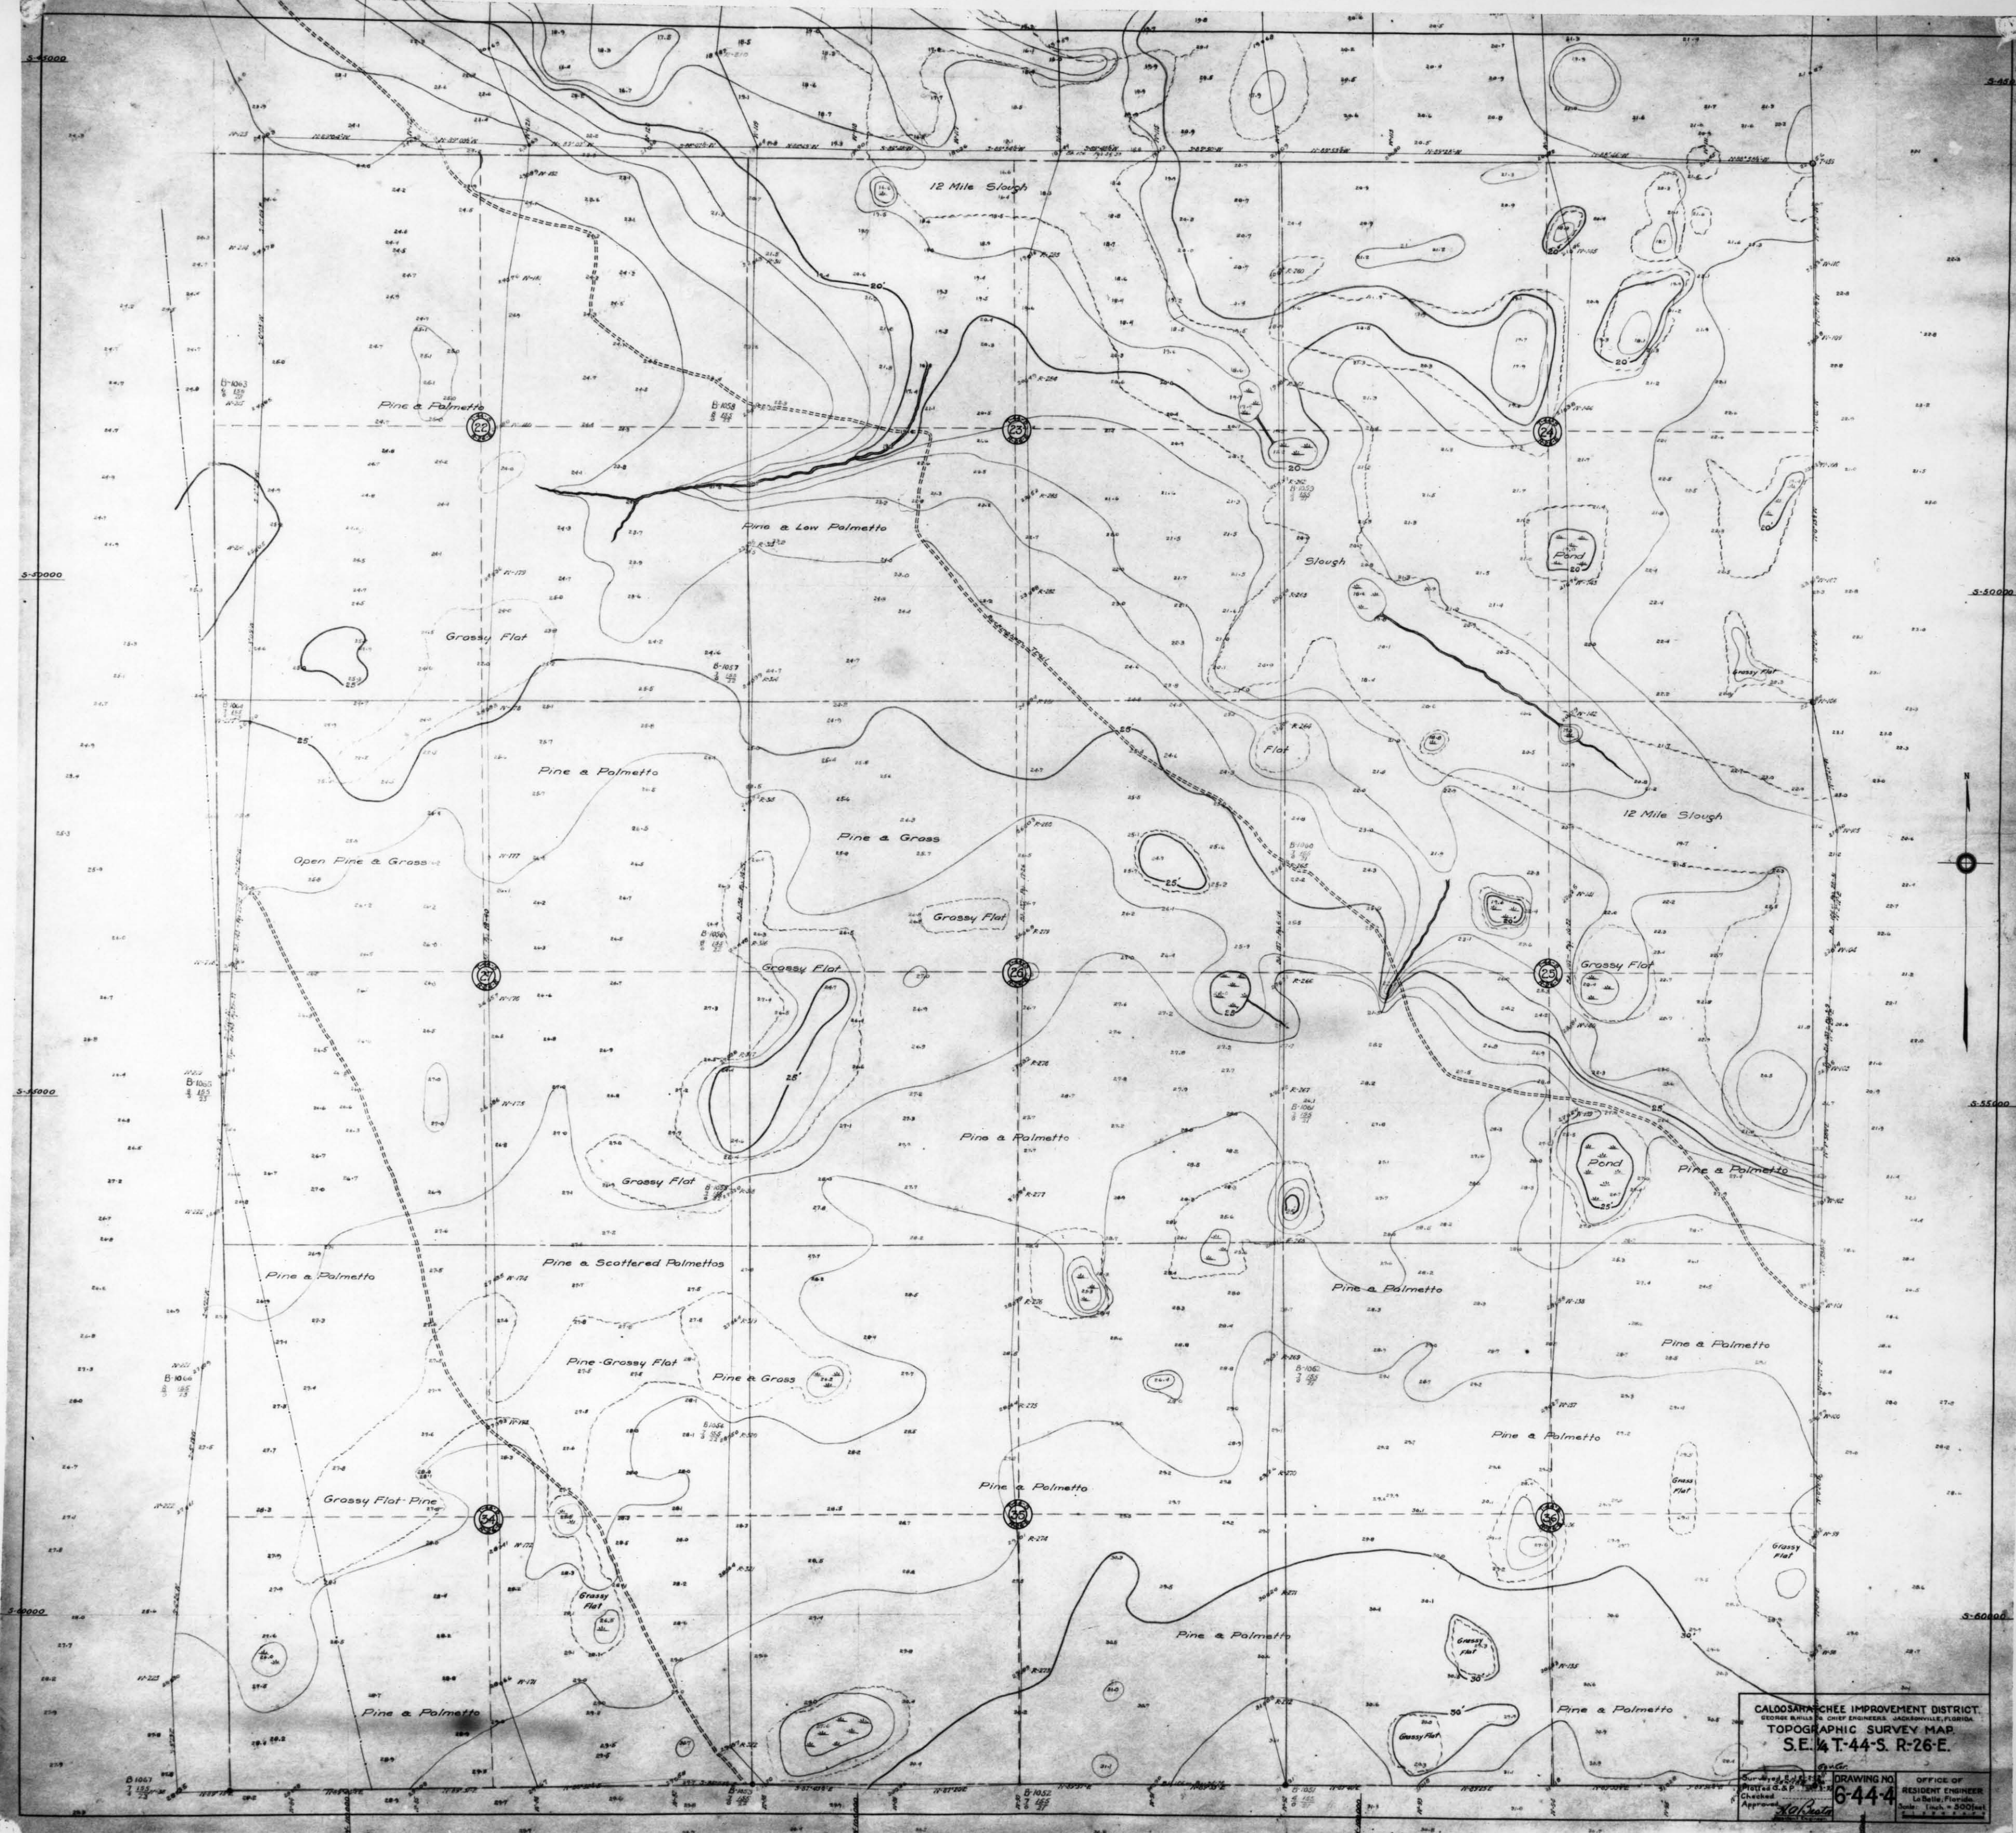

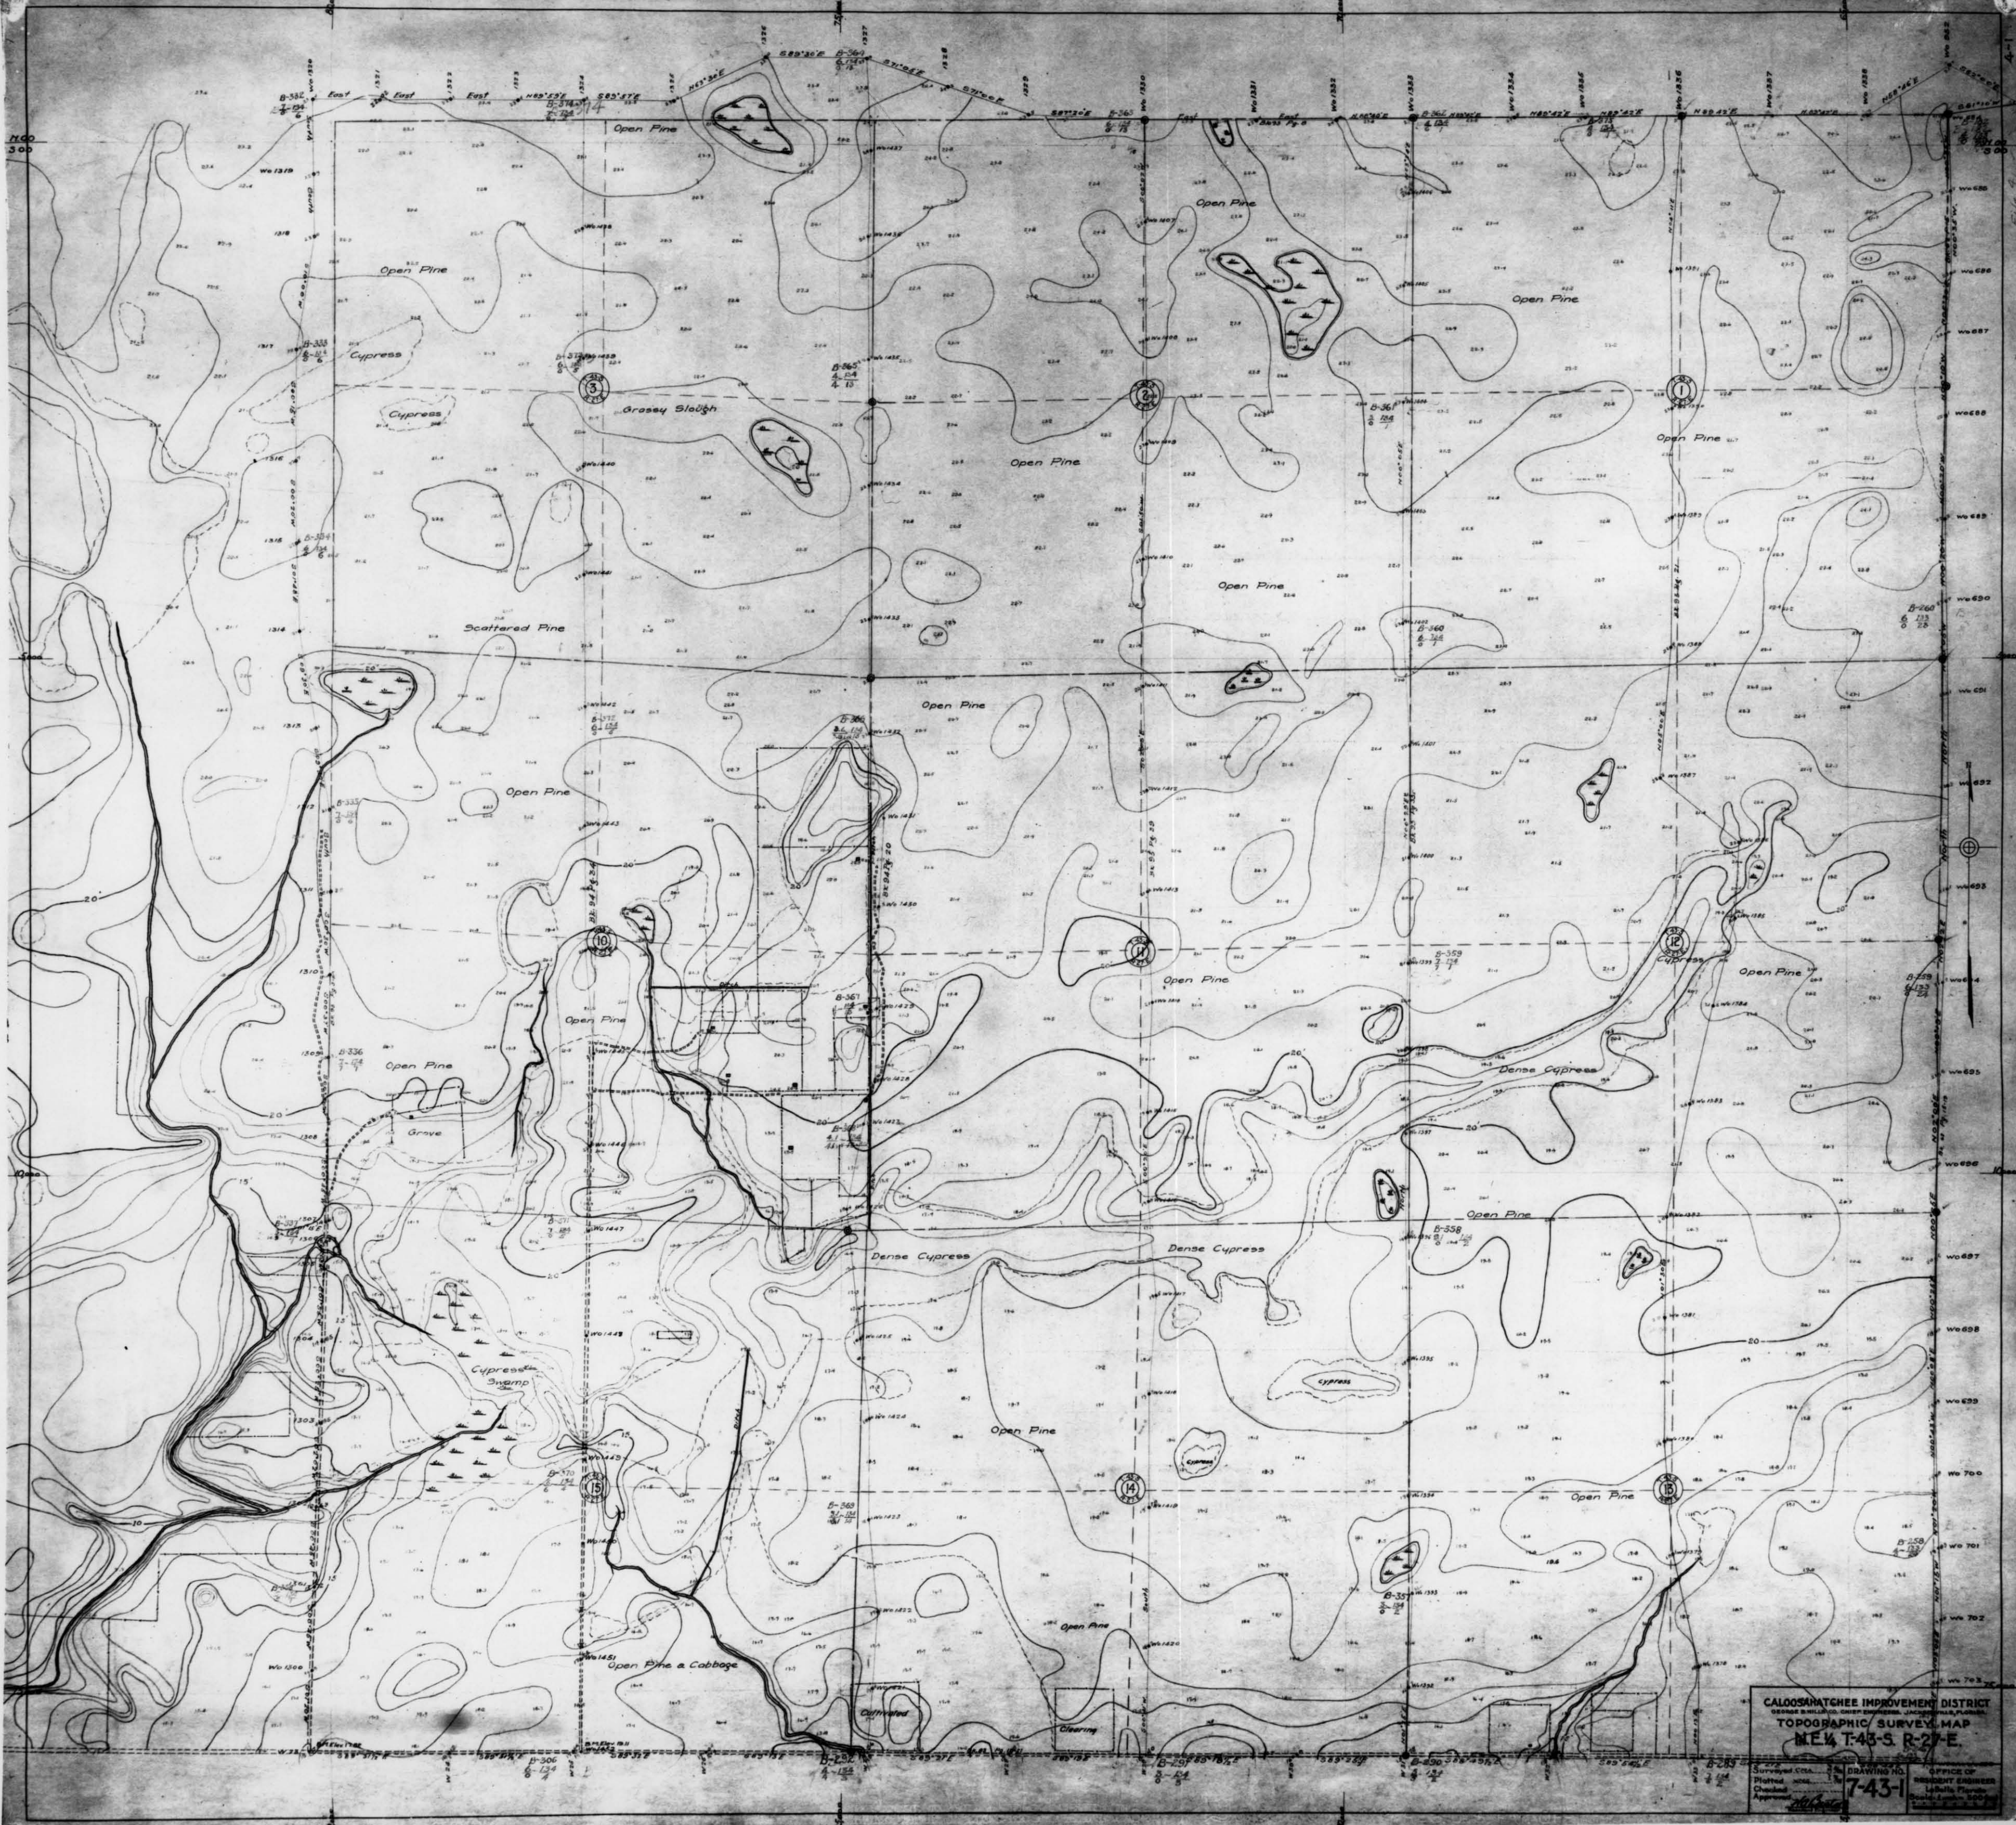


N 00
500


4-2





CALOOSAHATCHEE IMPROVEMENT DISTRICT
 GEORGE & WILSON, CIVIL ENGINEERS JACKSONVILLE, FLORIDA
 TOPOGRAPHIC SURVEY MAP
 NW 1/4 T-43-S R-21-E
 Surveyed by: [Signature] Plotted by: [Signature] Checked by: [Signature] Approved by: [Signature]
 DRAWING NO. 7-43-2 OFFICE OF RESIDENT ENGINEER
 LAFOLLE, FLORIDA
 Scale: 1 inch = 500 feet

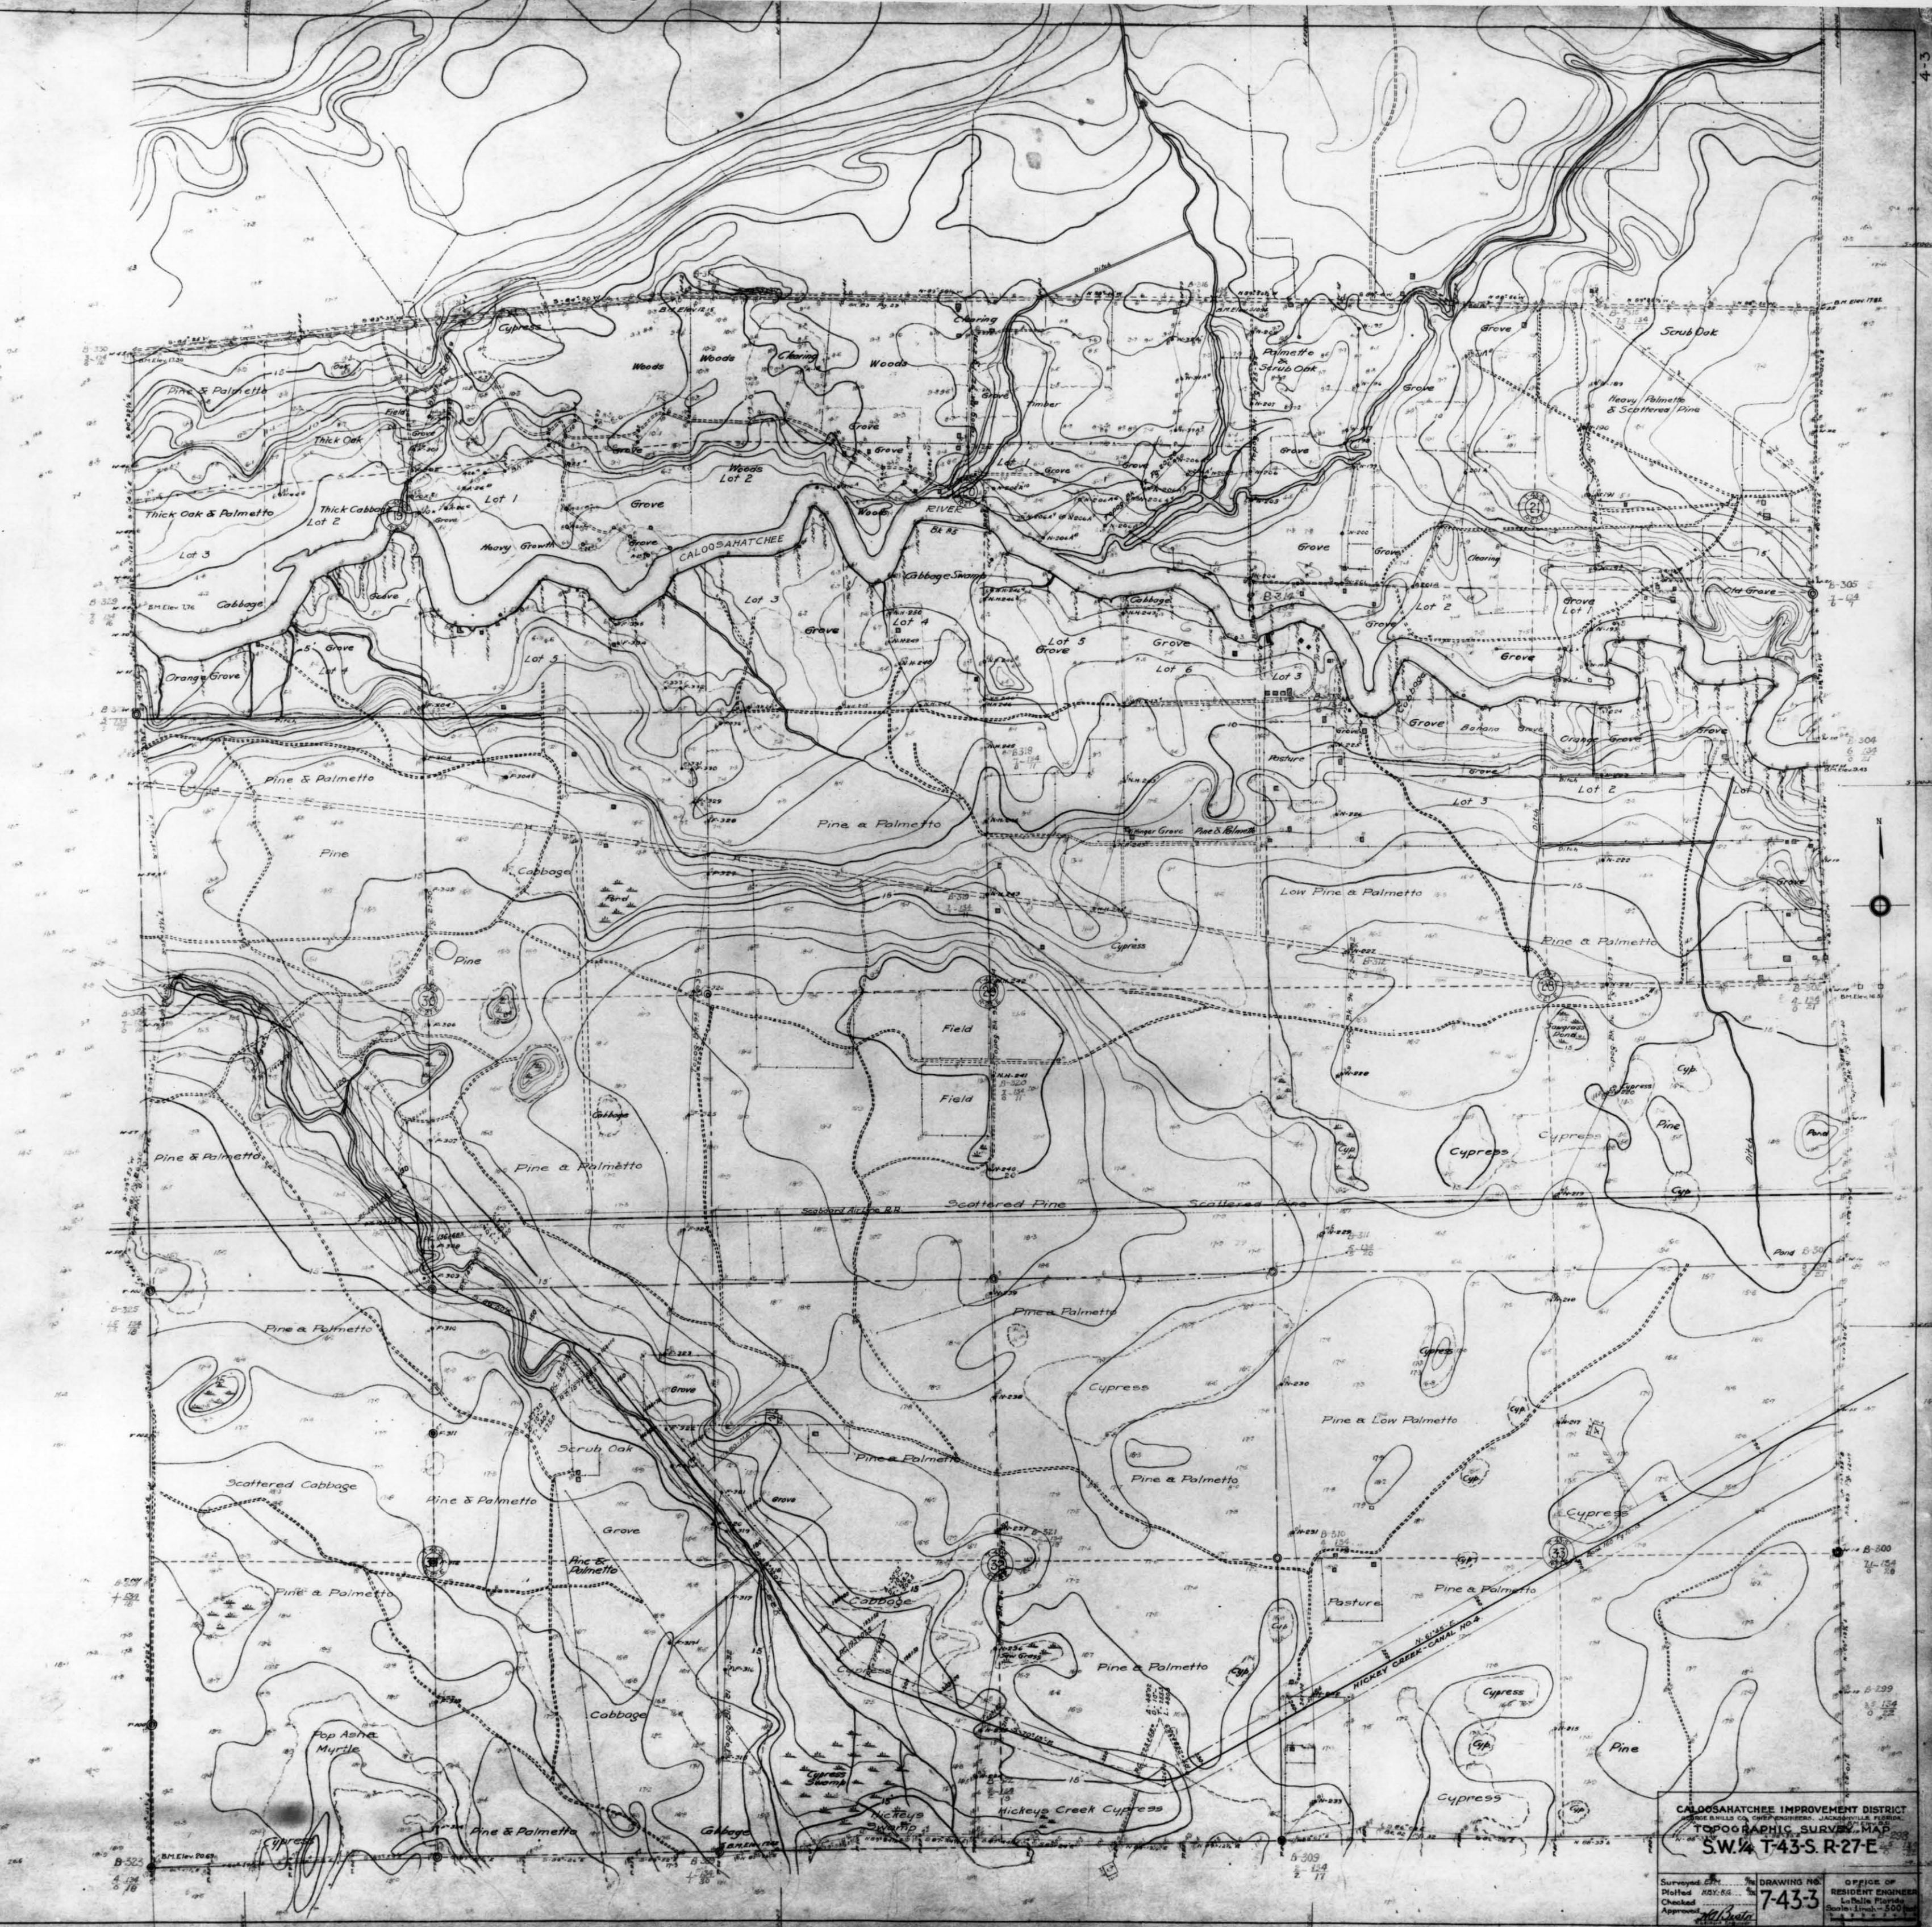




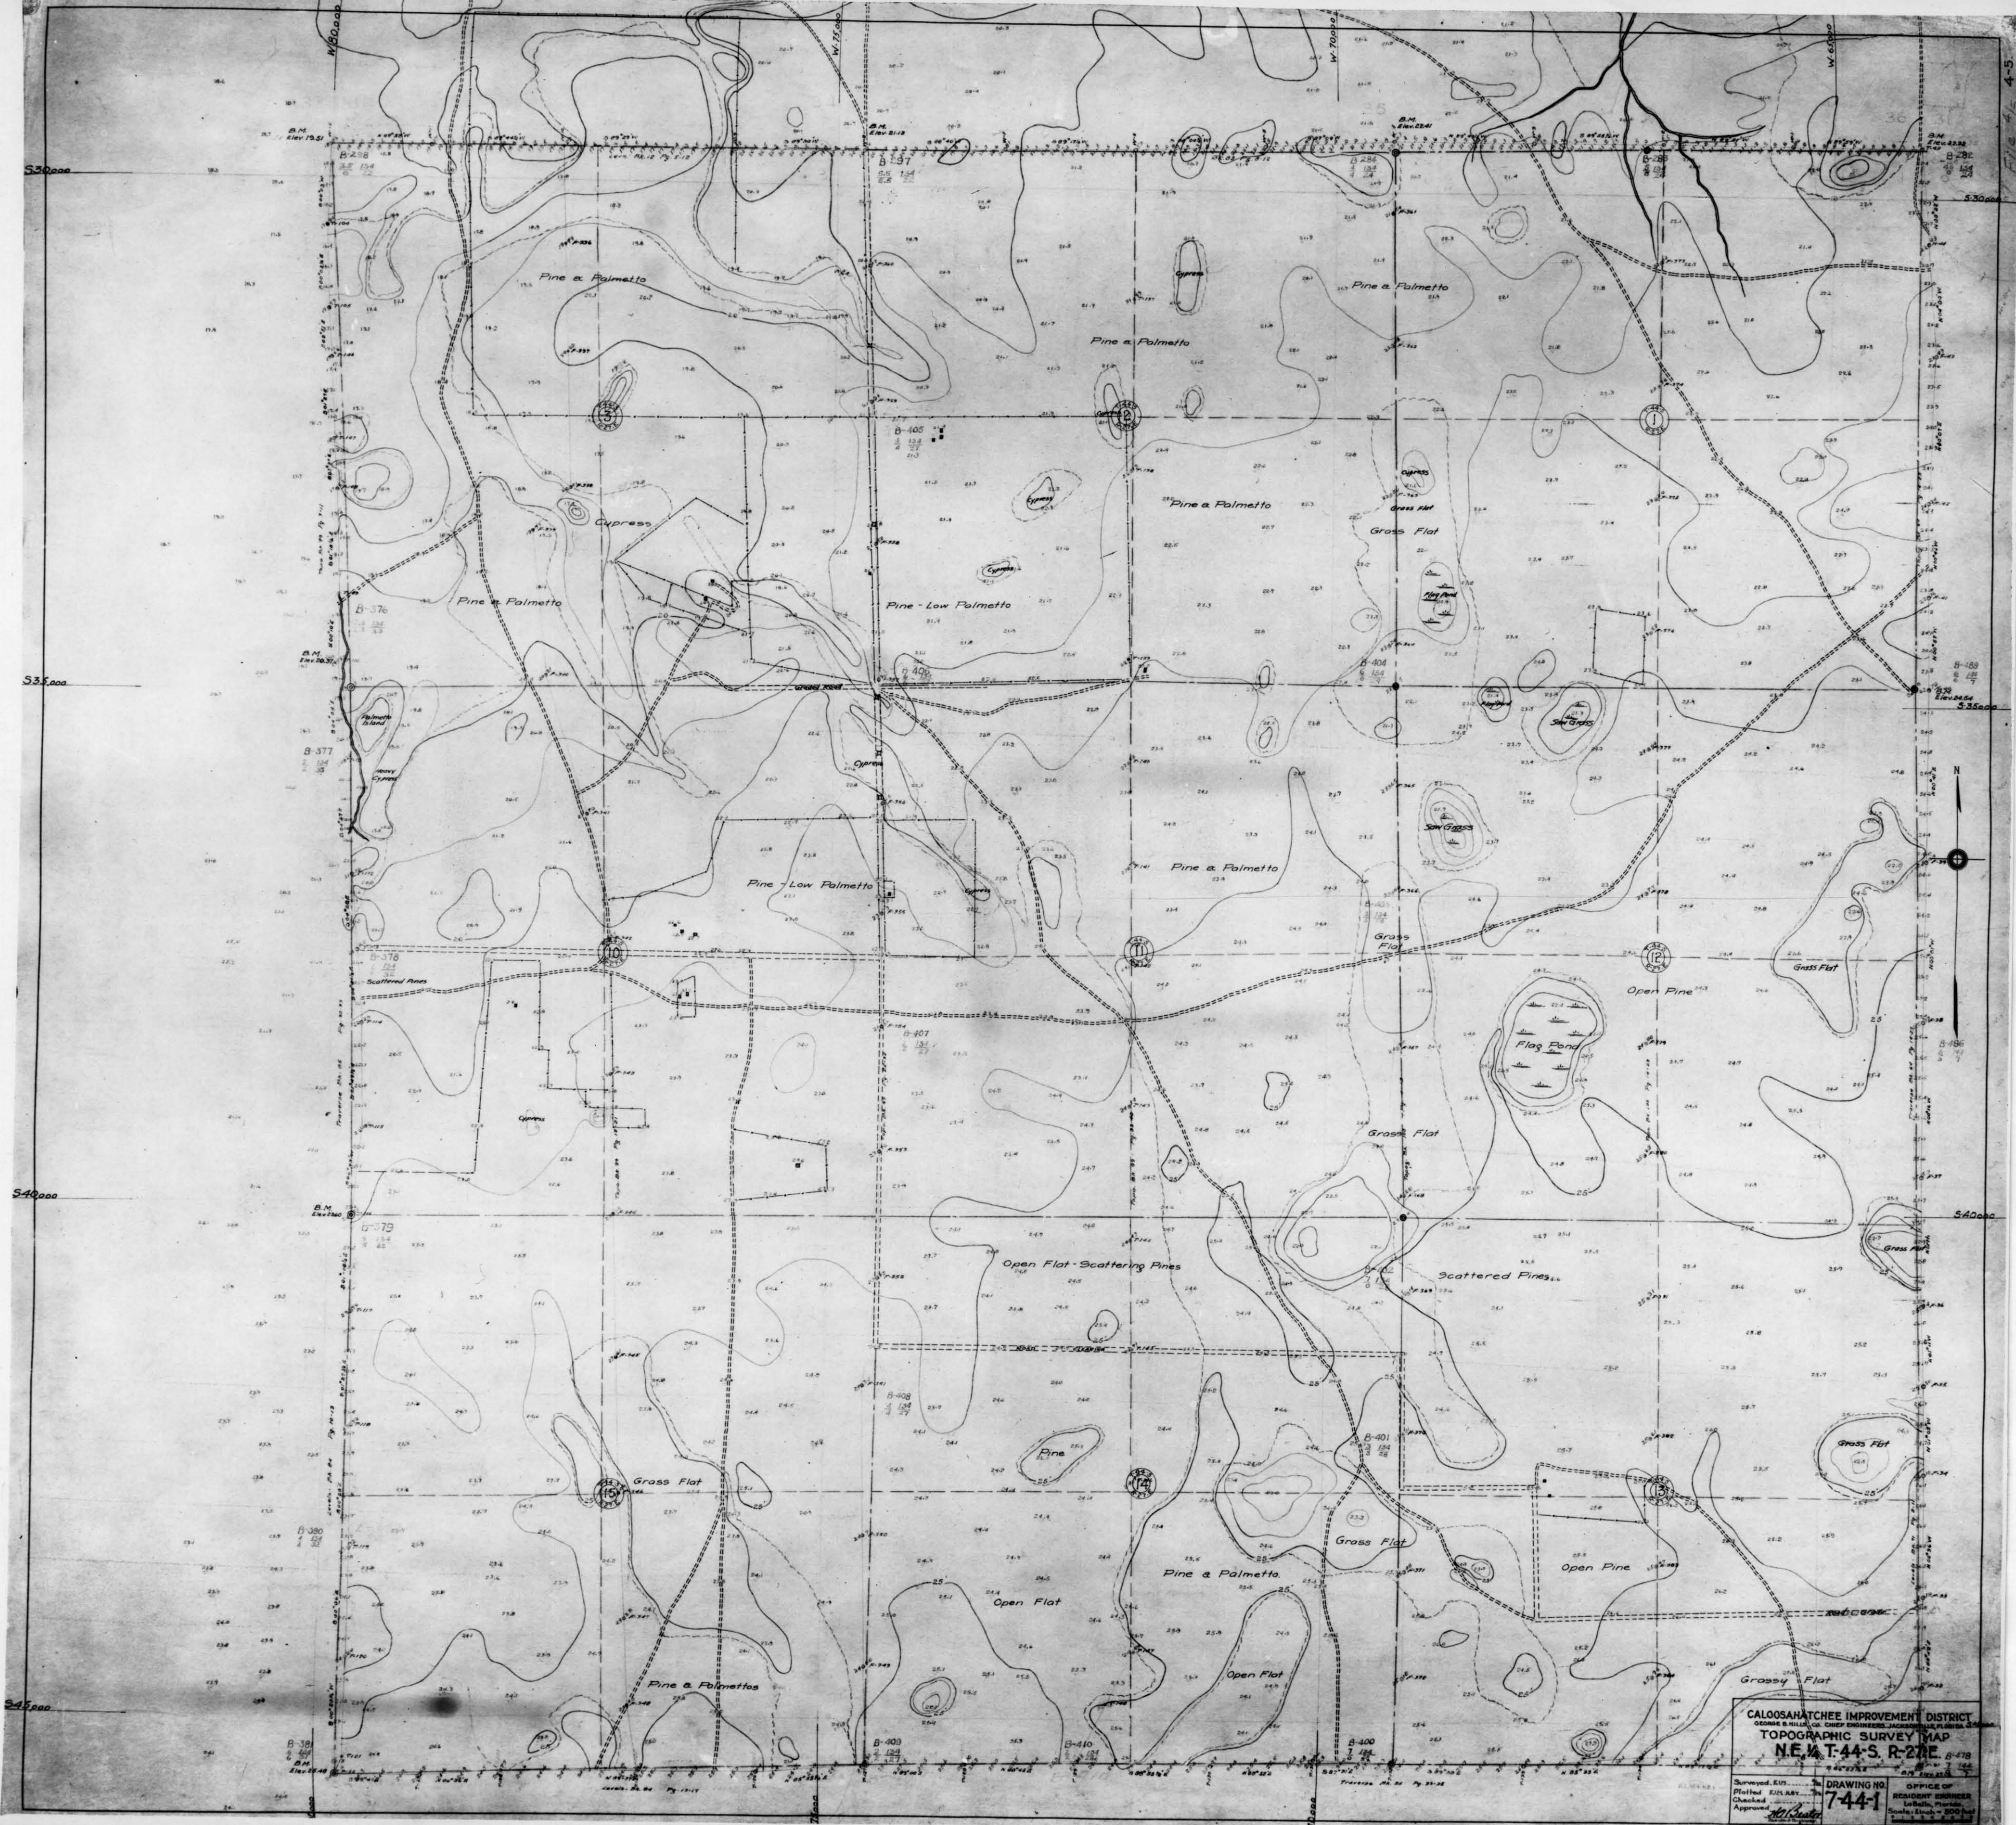

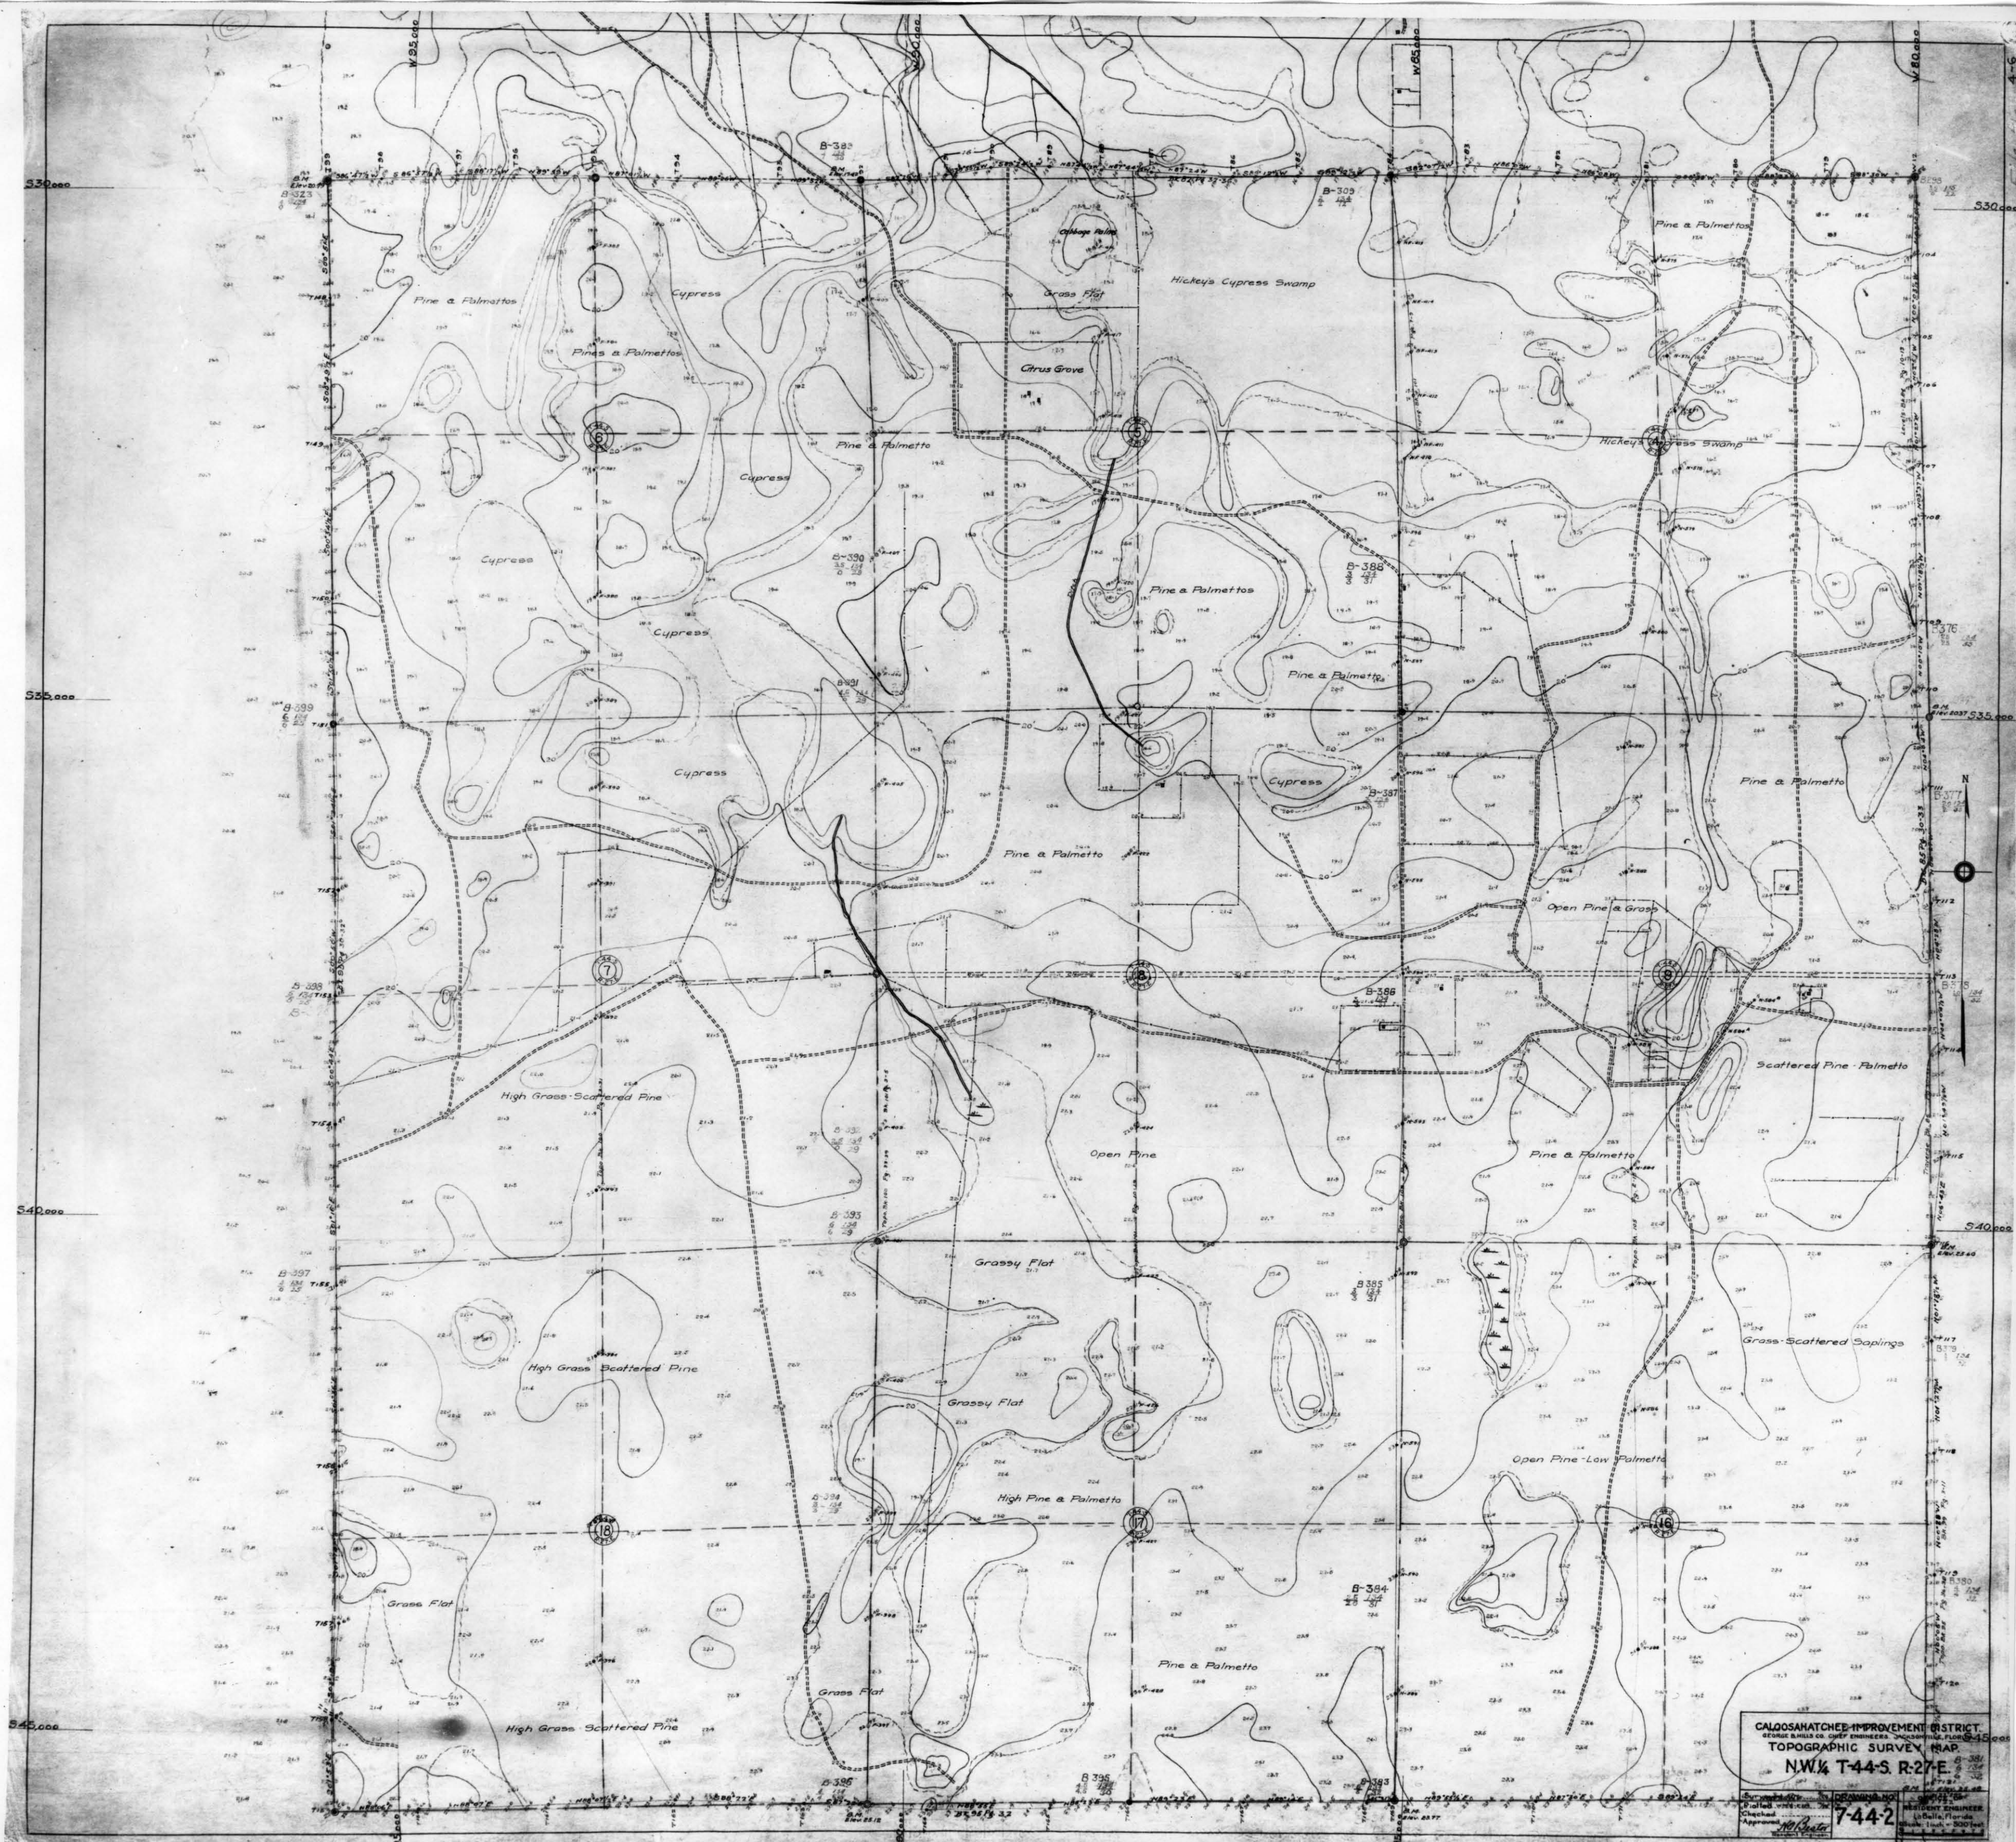

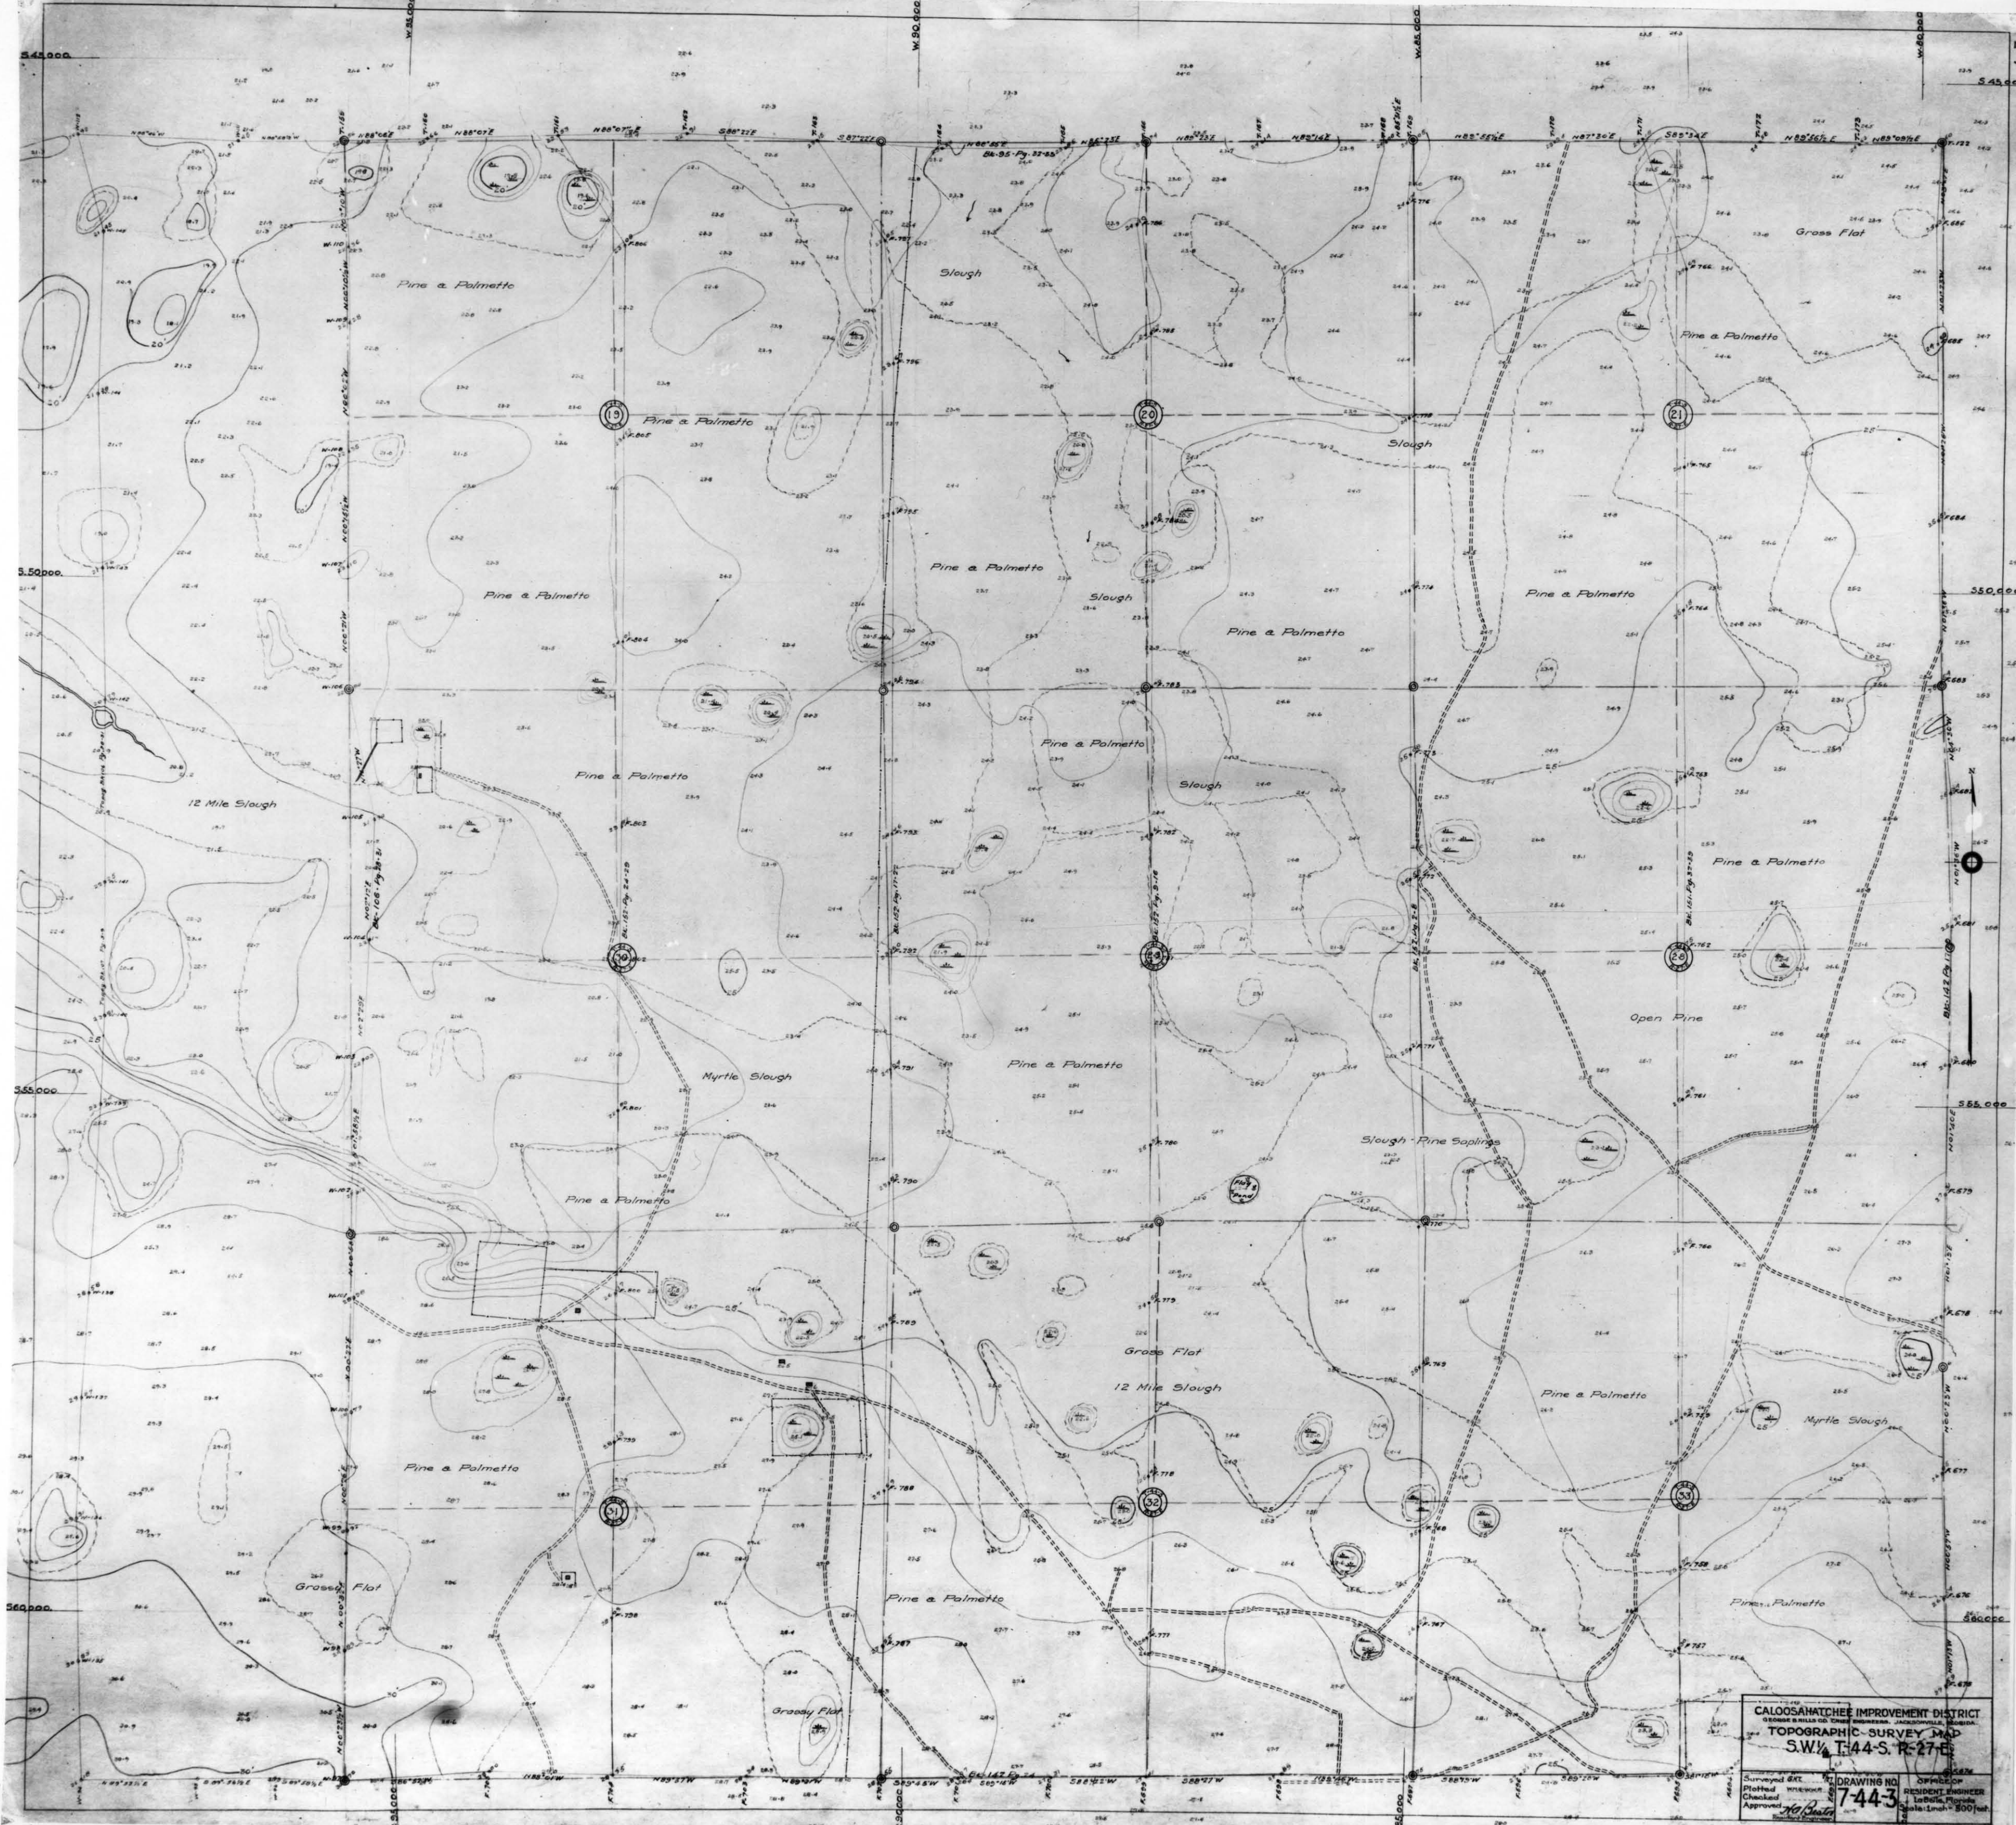


CALOOSAHATCHEE IMPROVEMENT DISTRICT
TOPOGRAPHIC SURVEY MAP
S.W. 1/4 T.44-S. R. 27-E
Surveyed by: [Signature]
Plotted by: [Signature]
Checked by: [Signature]
Approved by: [Signature]
DRAWING NO. 744-3
DATE: [Date]
SCALE: 1" = 400'

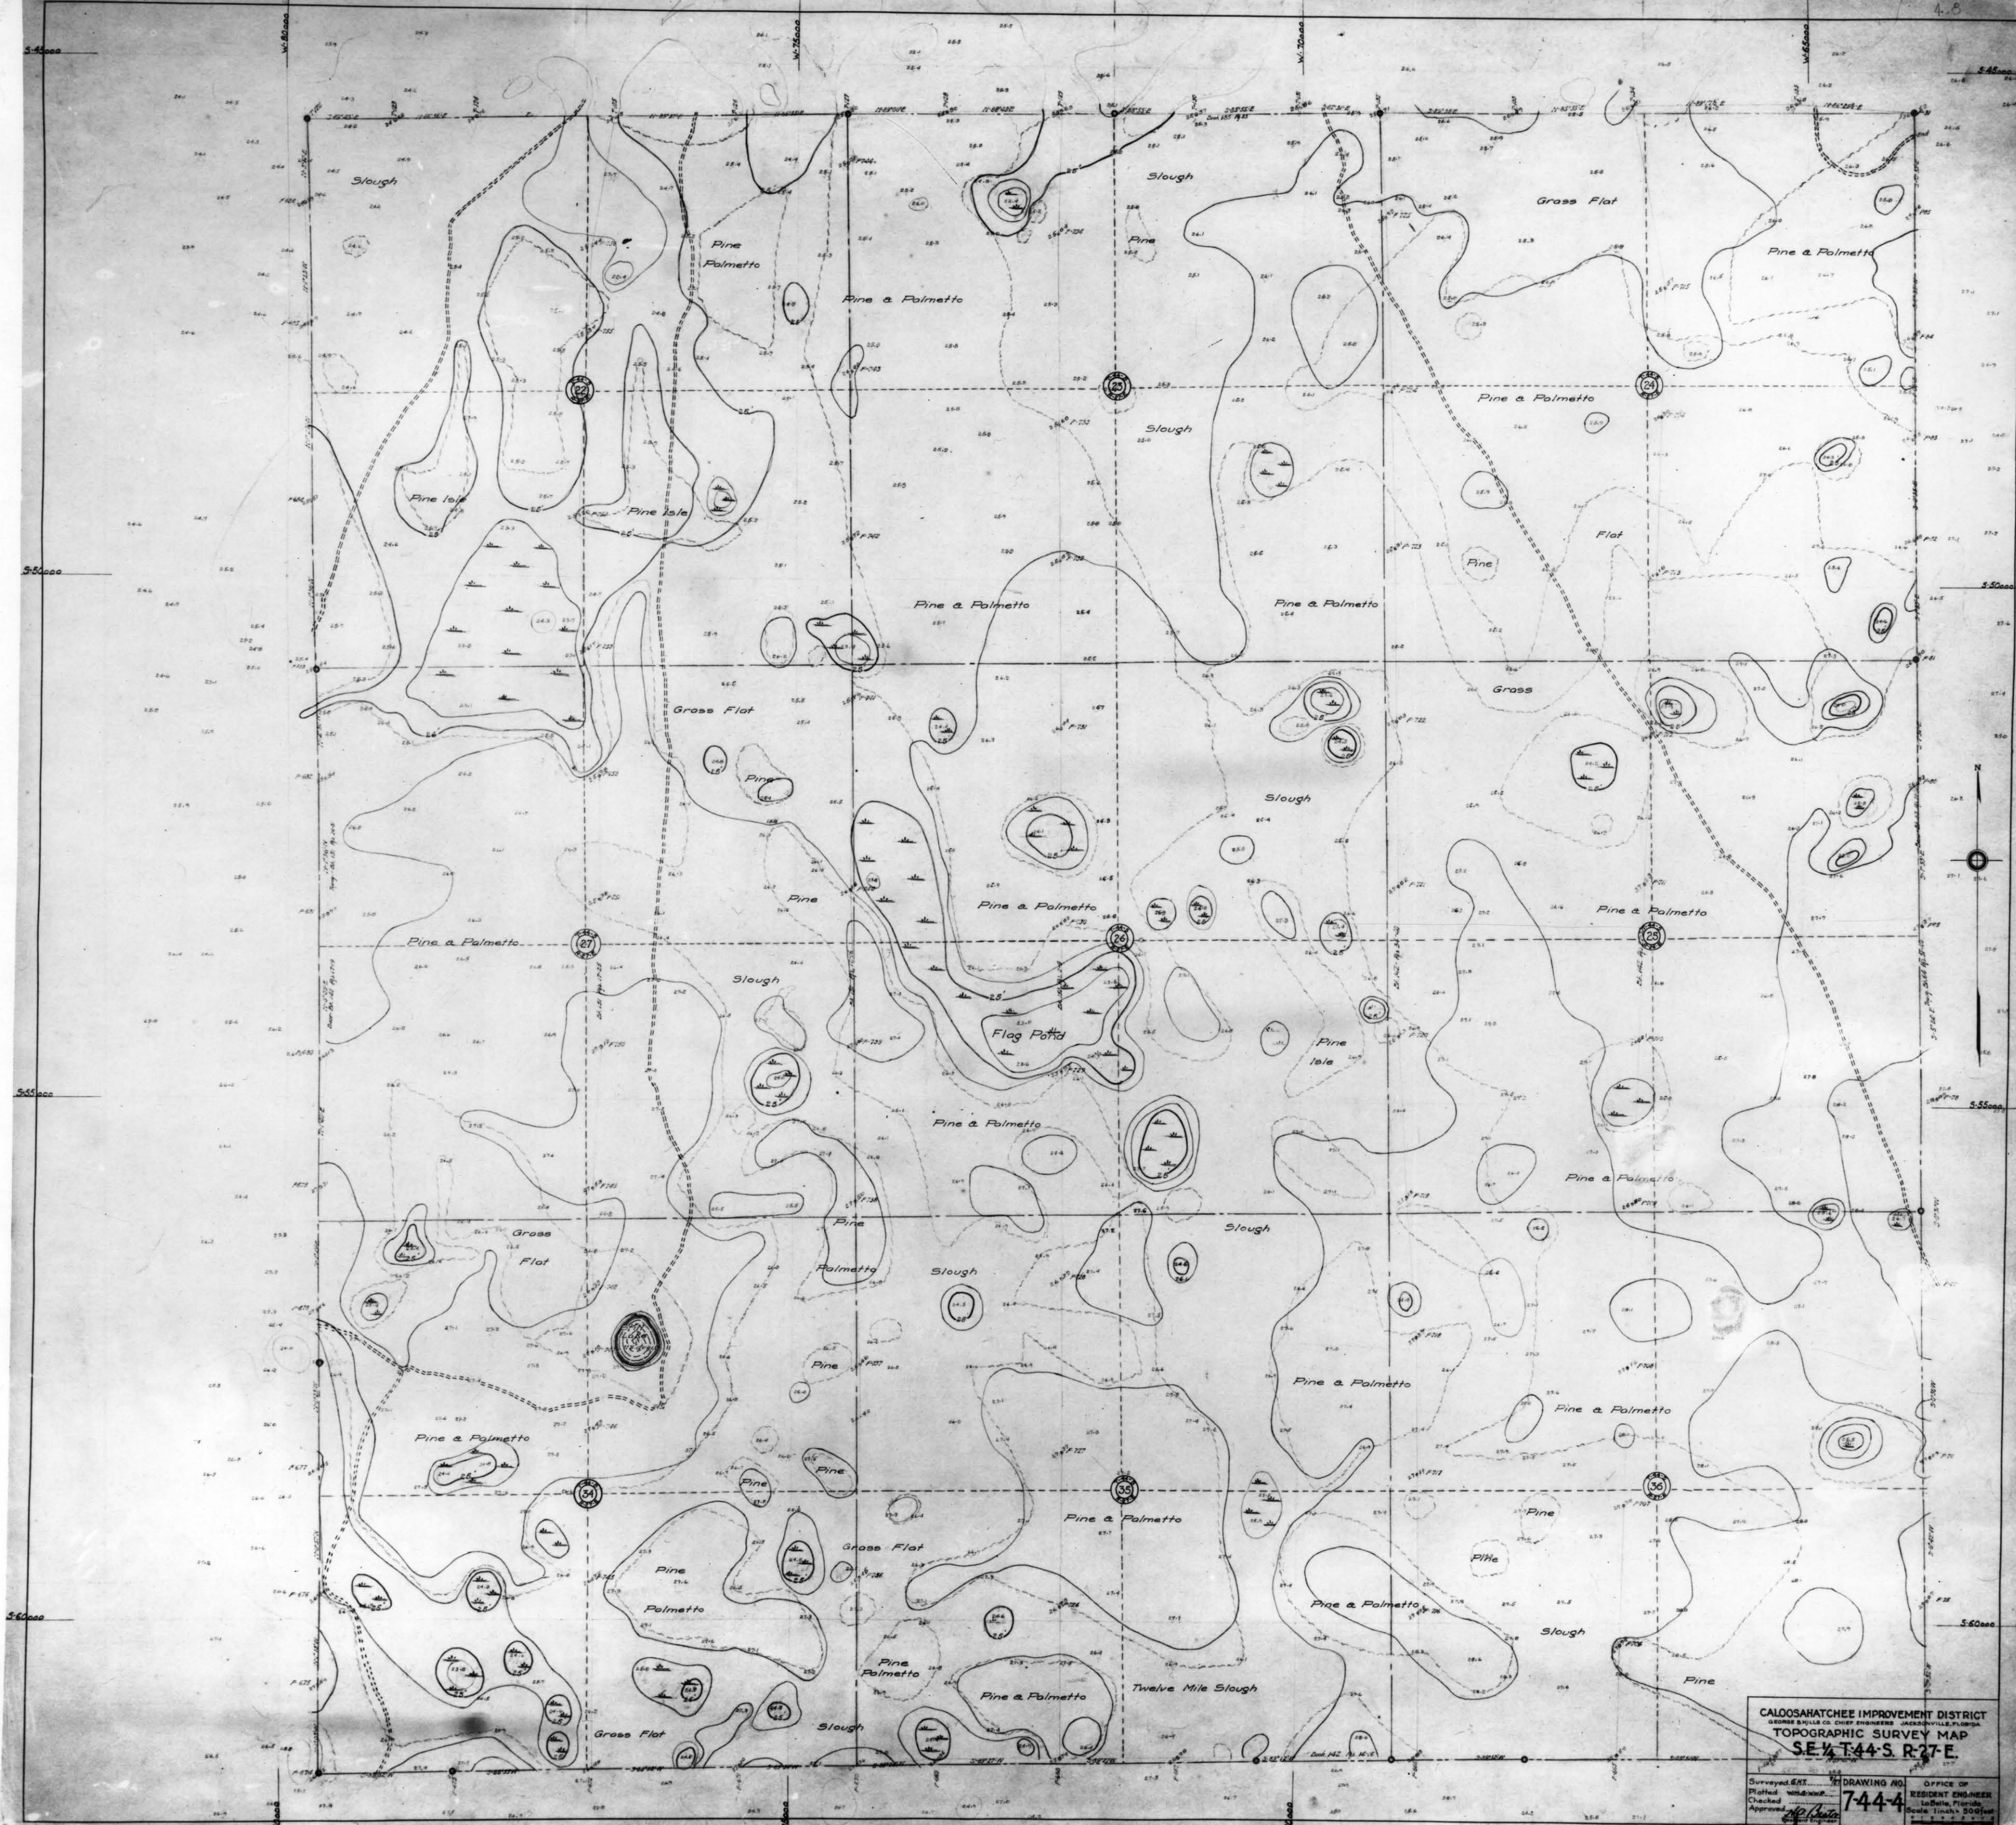


CALOOSAHATCHEE IMPROVEMENT DISTRICT
GEORGE B. HILL & CO. CIVIL ENGINEERS JACKSONVILLE, FLORIDA
TOPOGRAPHIC SURVEY MAP
SE 1/4 T-44-S R-27-E

Surveyed by Checked by Approved by	DRAWING NO. 7444	OFFICE OF RESIDENT ENGINEER Jacksonville, Florida Scale 1 inch = 500 feet
--	---------------------	--

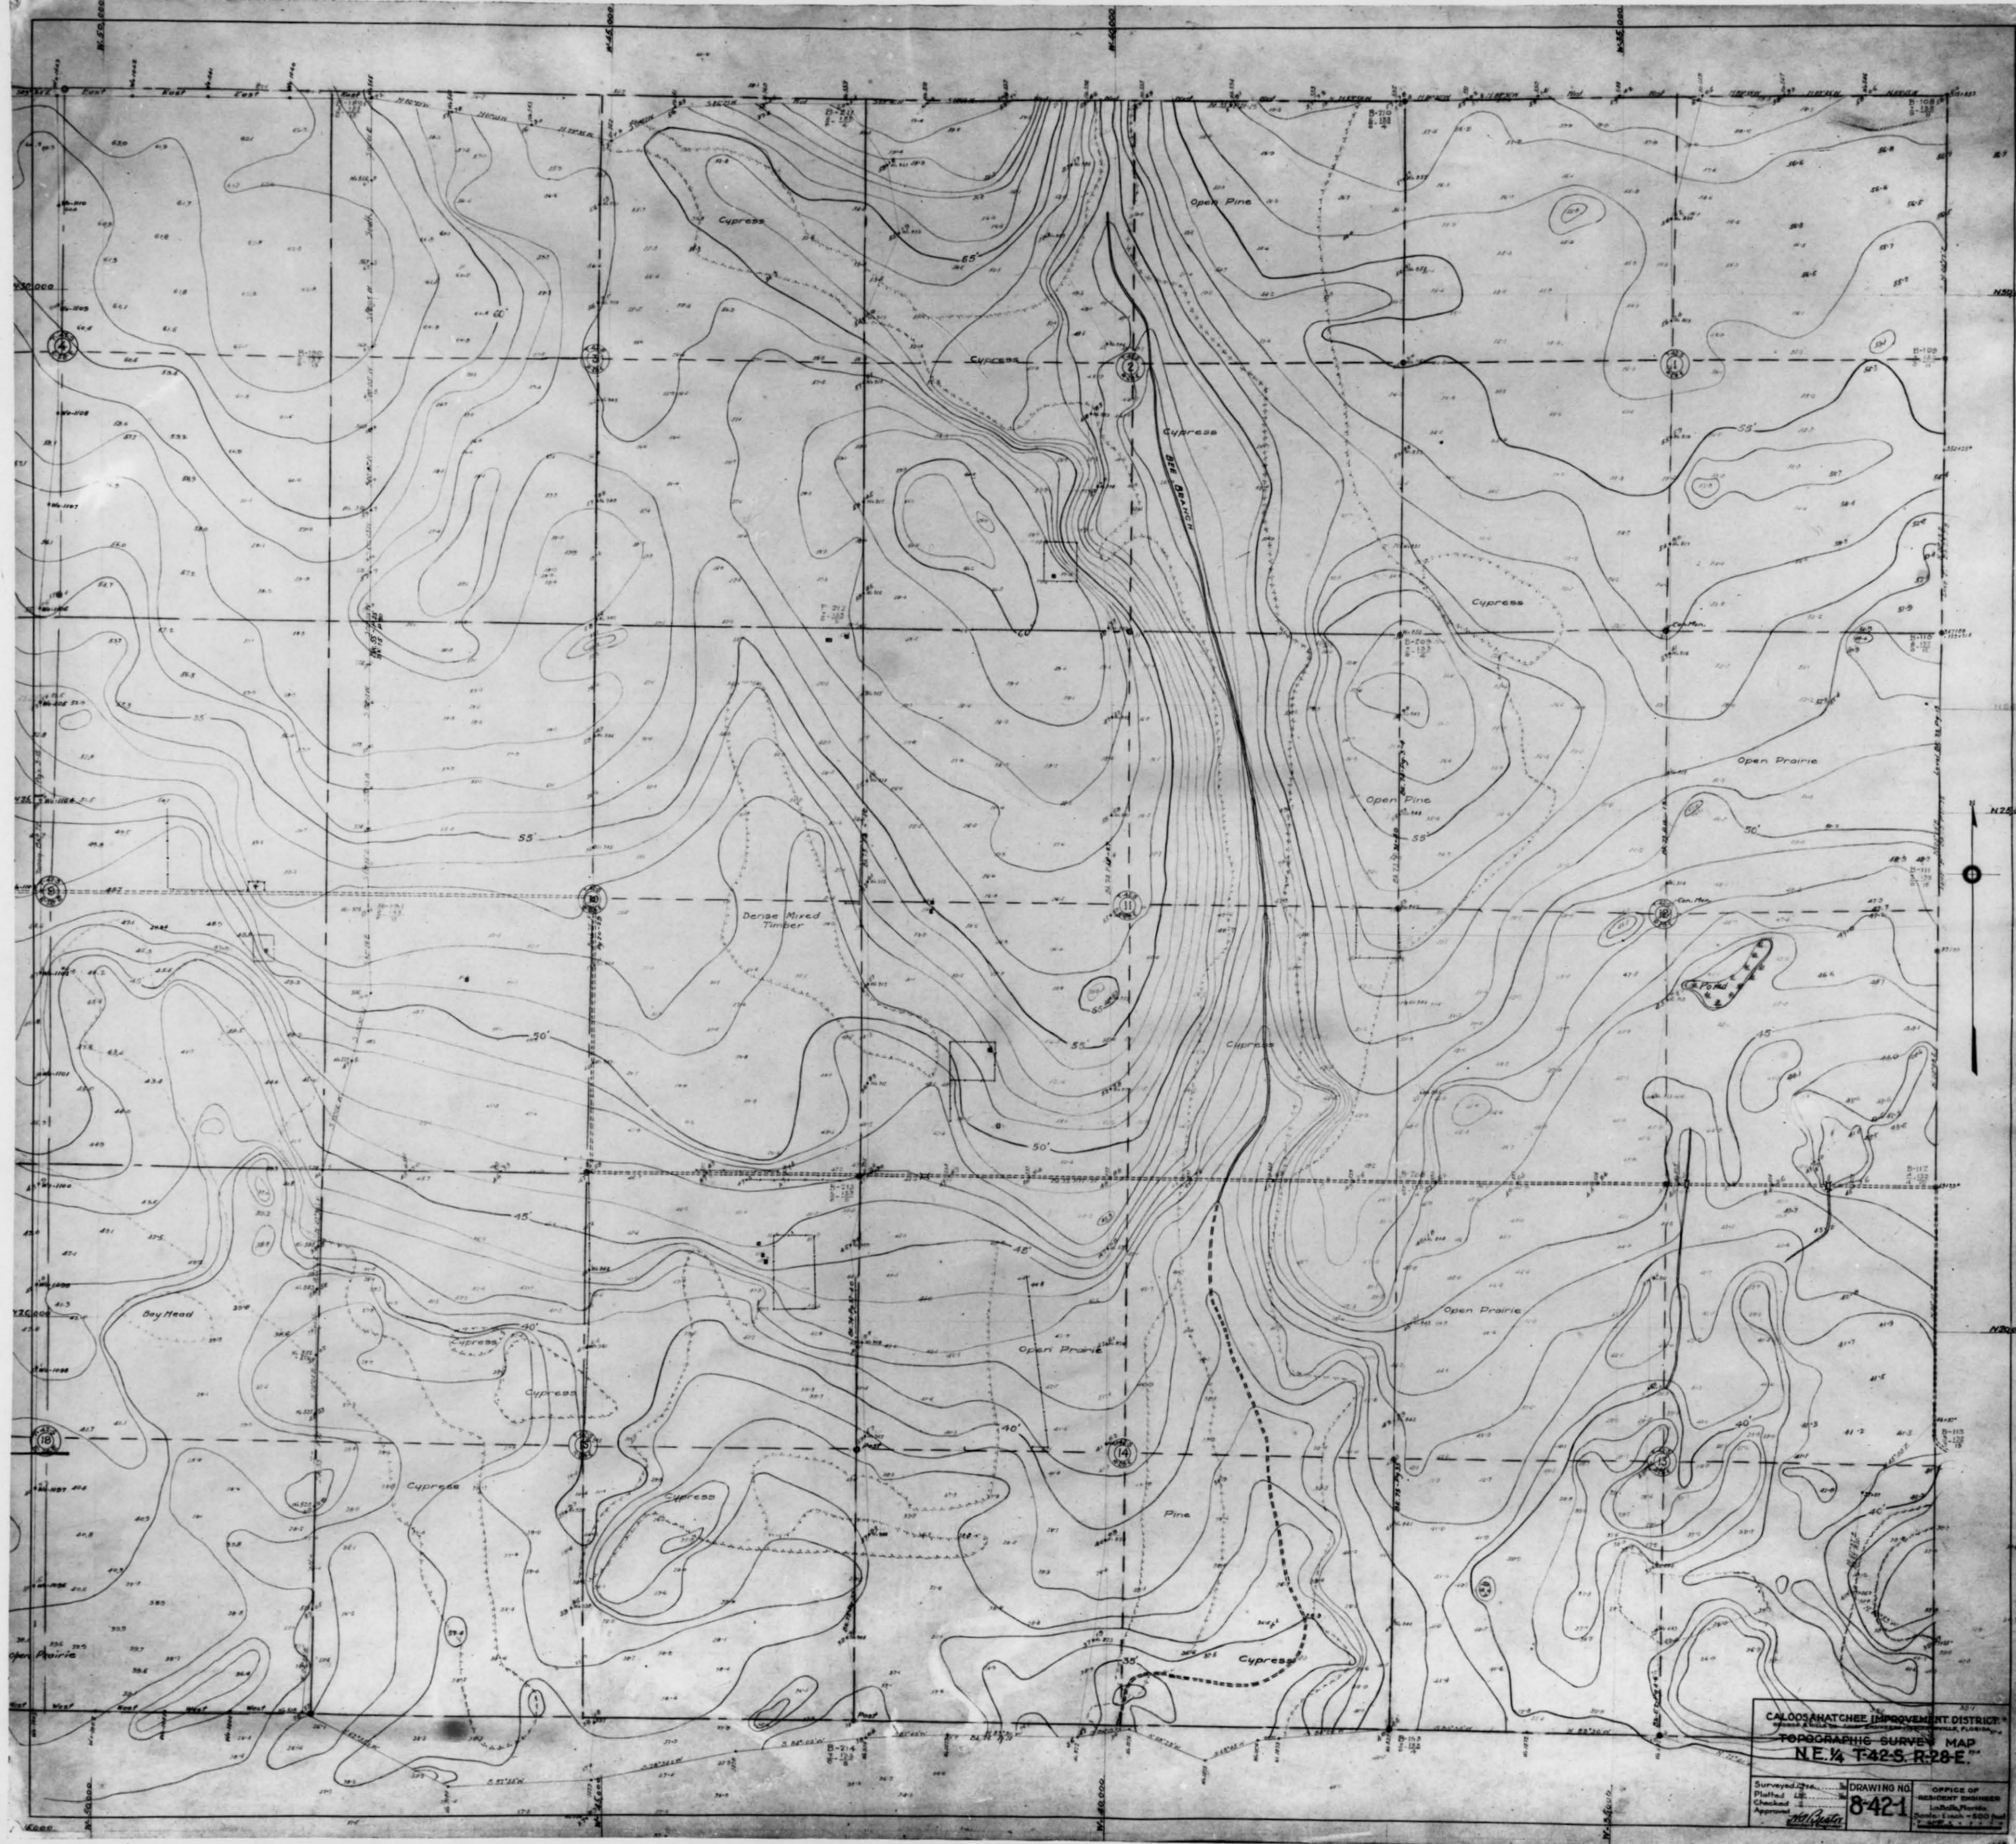


CALOOSAHATCHEE IMPROVEMENT DISTRICT
TOPOGRAPHIC SURVEY MAP
NE 1/4 T-42S R-28E

Surveyed by Plotted by Checked by Approved by	DRAWING NO. 8-421	OFFICE OF ASSISTANT ENGINEER L. H. HARRIS Scale: 1 inch = 500 feet 7-27-28
--	----------------------	--

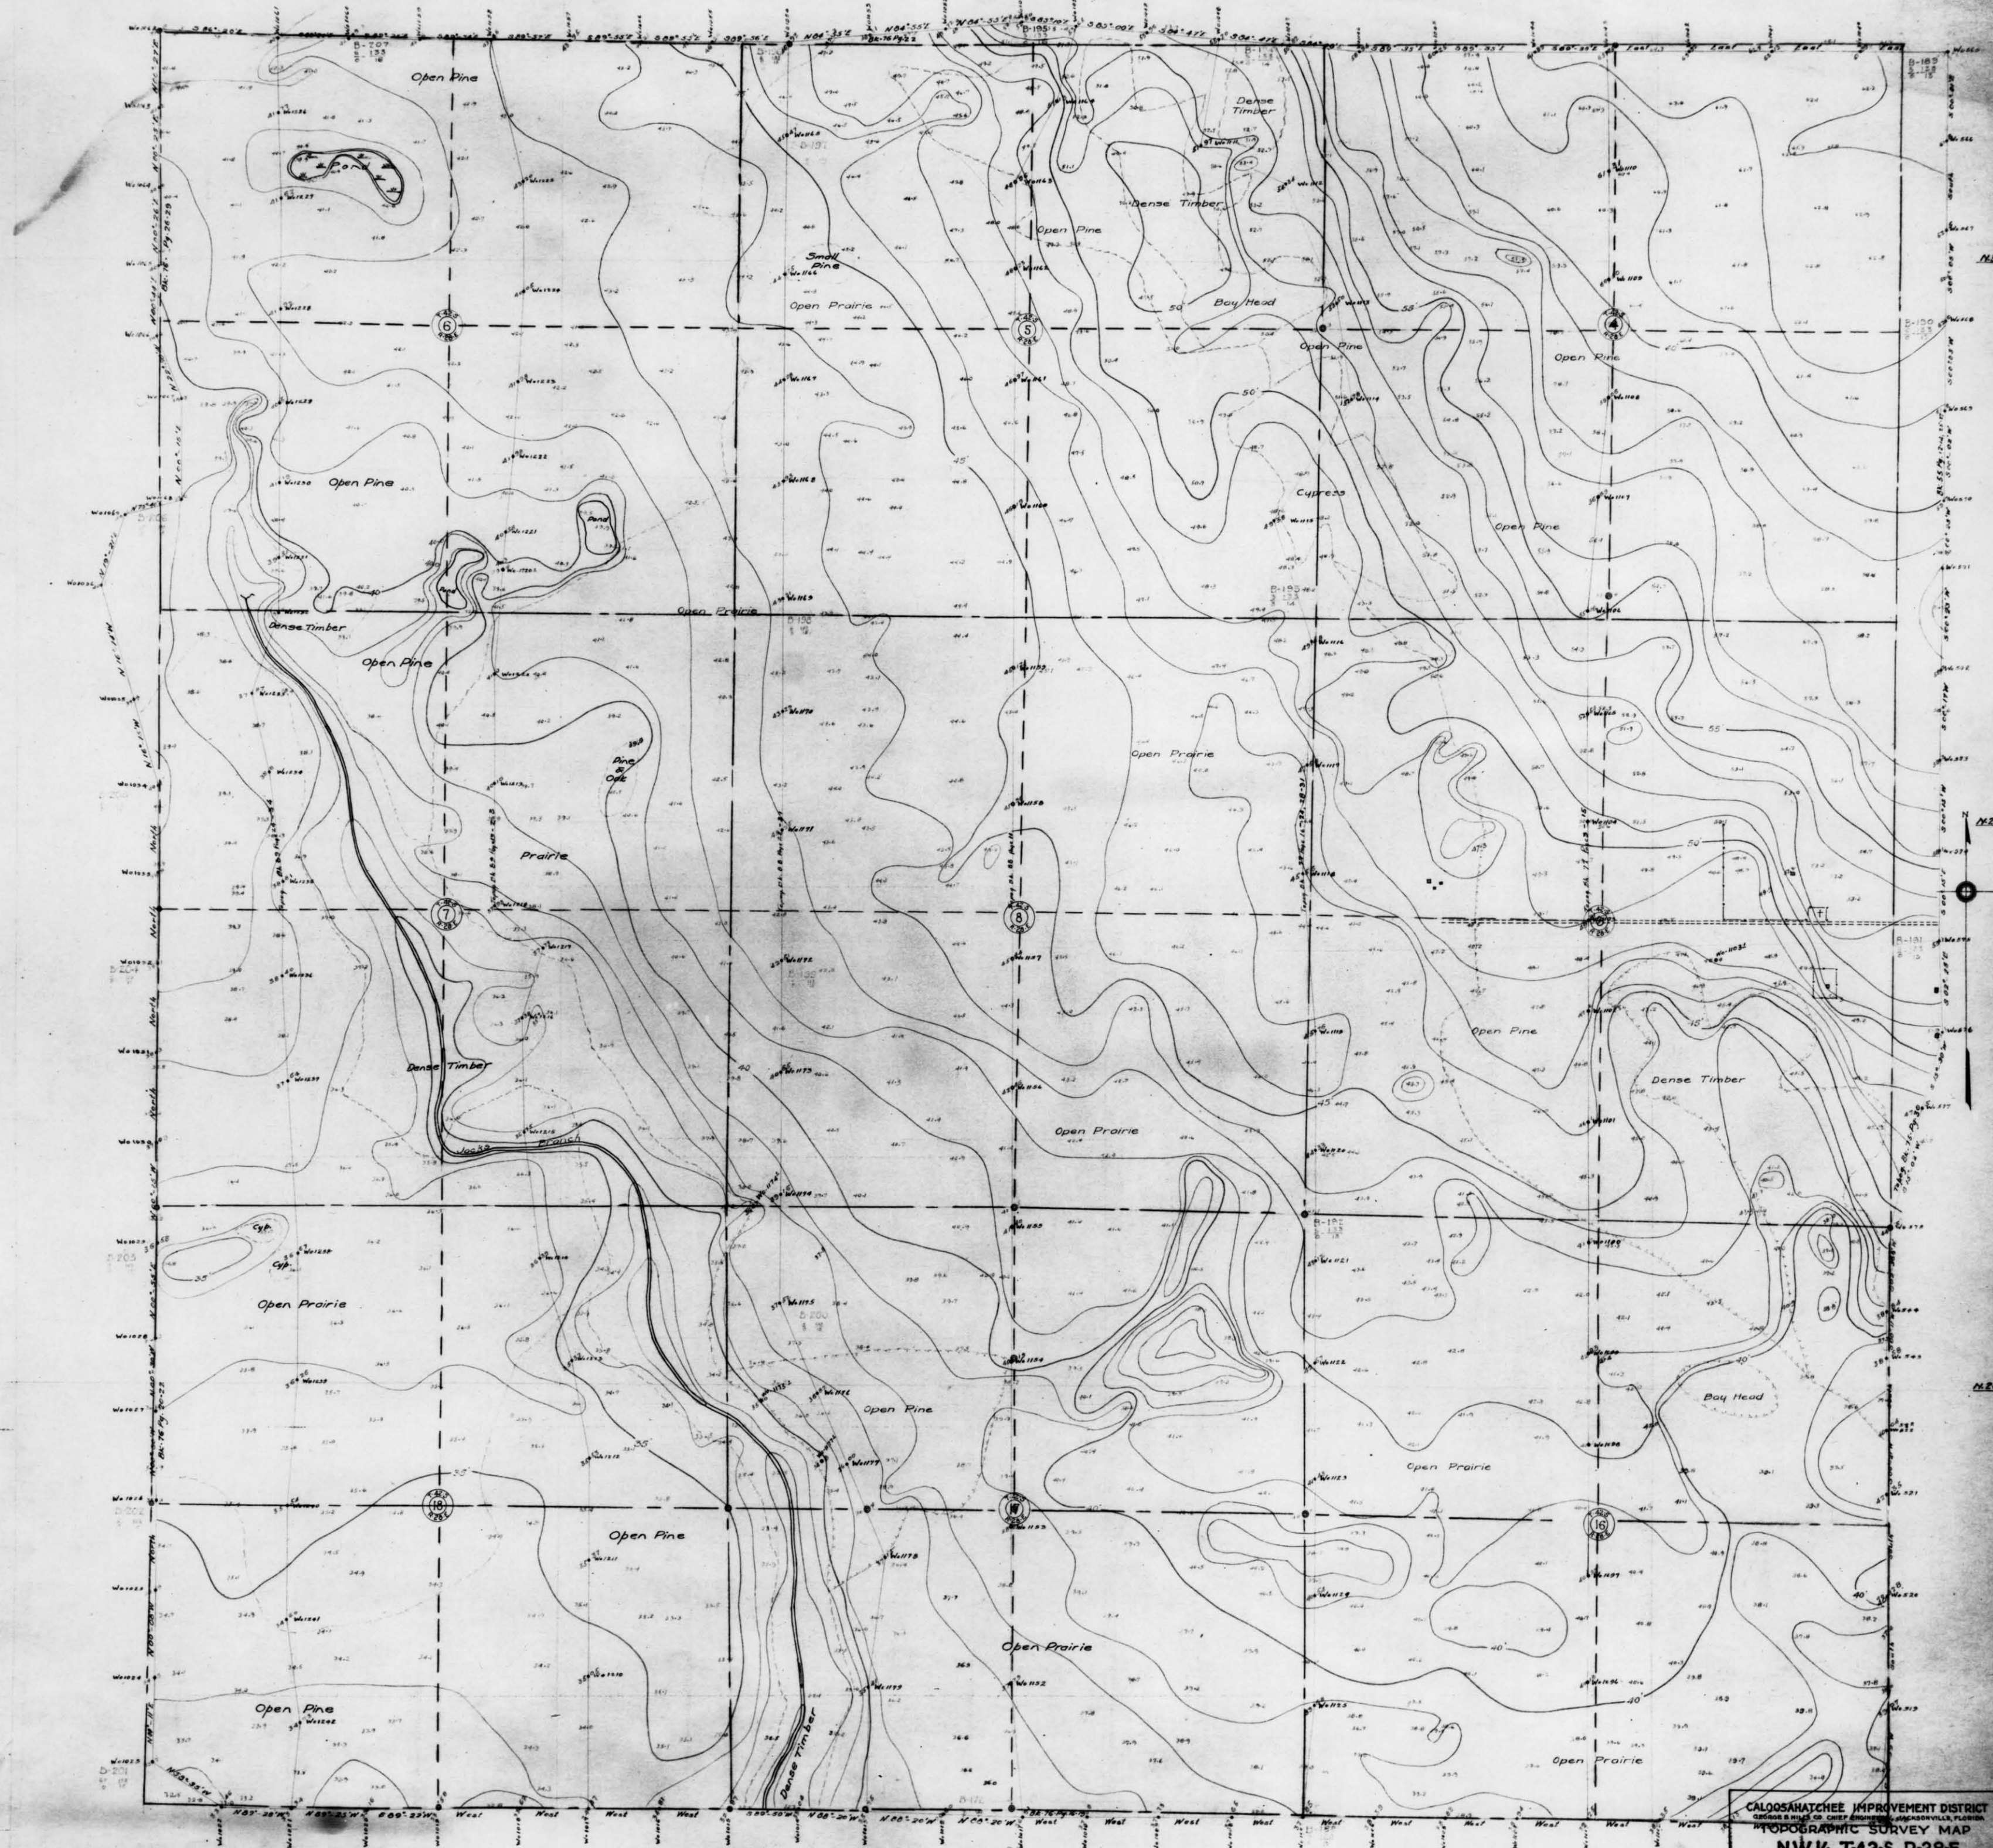


CALOOSAHATCHEE IMPROVEMENT DISTRICT
TOPOGRAPHIC SURVEY MAP
NW 1/4 T42S. R28E.

Surveyed by Plotted by Checked by Approved by	DRAWING NO. 8-422	OFFICE OF RESIDENT ENGINEER Tallahassee, Florida Scale: 1 inch = 200 feet
--	-----------------------------	--

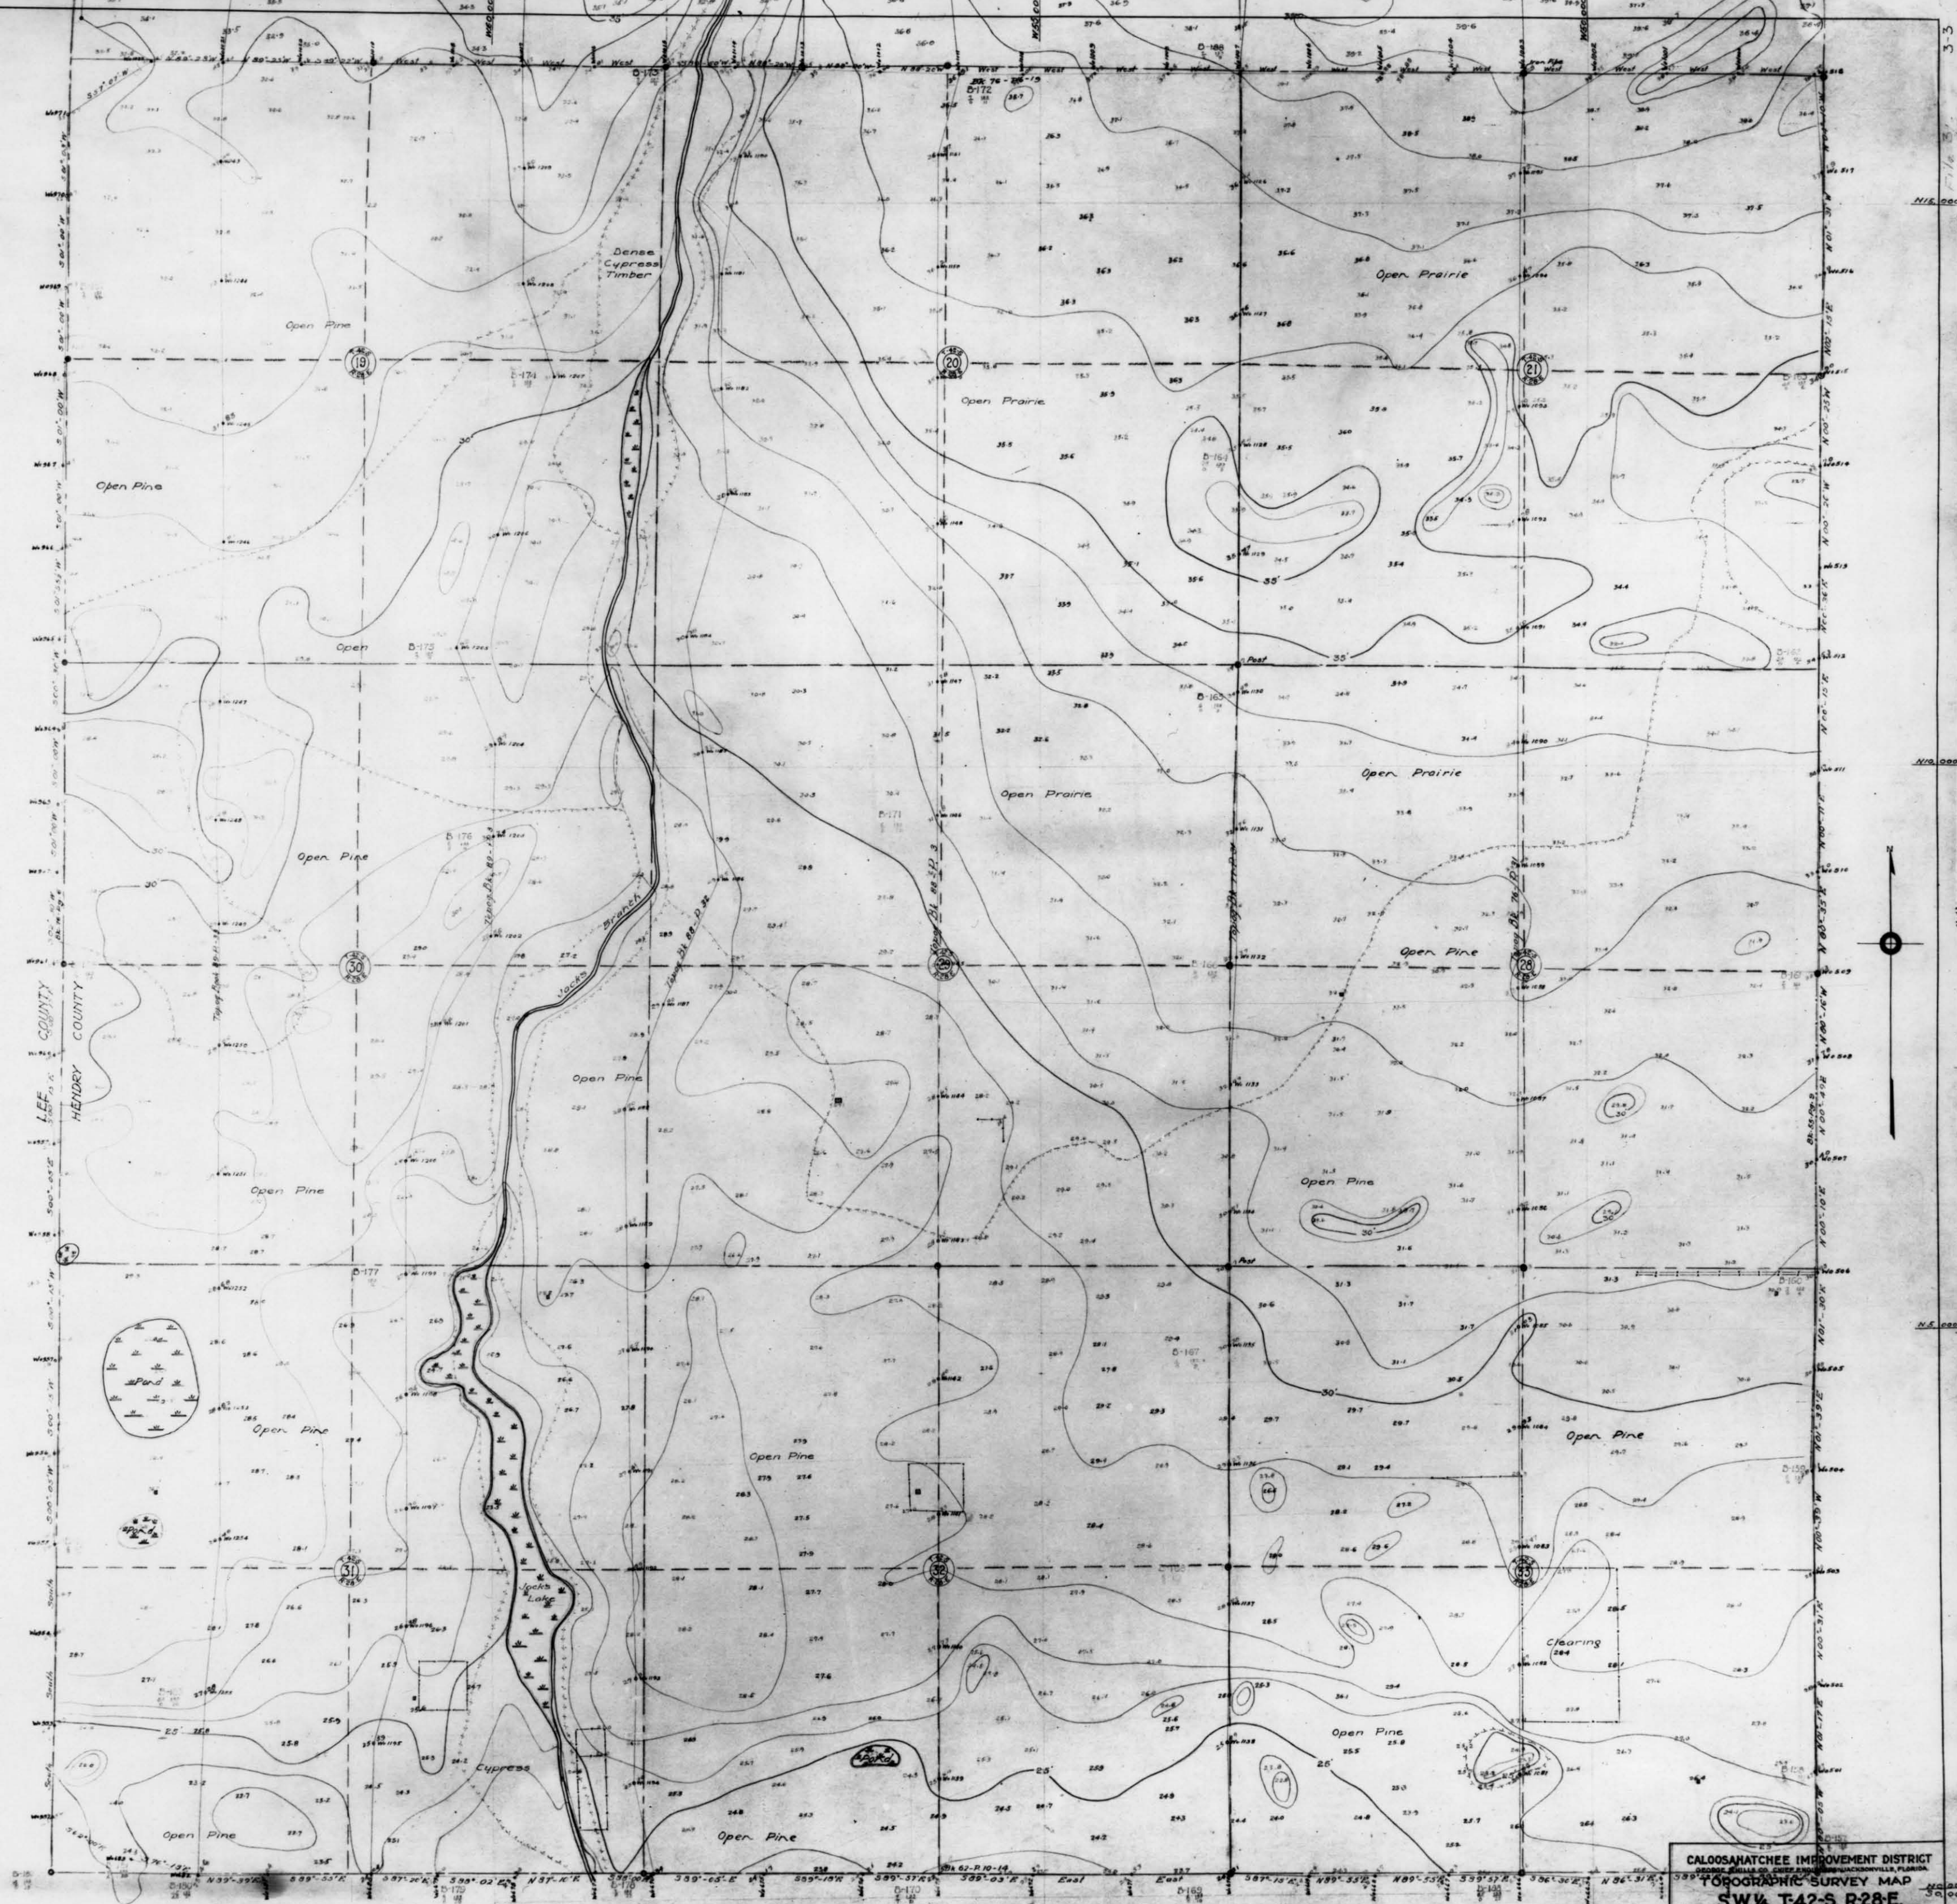


CALOOSAHATCHEE IMPROVEMENT DISTRICT
TOPOGRAPHIC SURVEY MAP
SW 1/4 T42-S. R28-E.


Surveyed by Checked Approved	DRAWING NO. 8-423	OFFICE OF RECORDS Tallahassee, Florida Scale: 1 inch = 800 feet
------------------------------------	-----------------------------	--

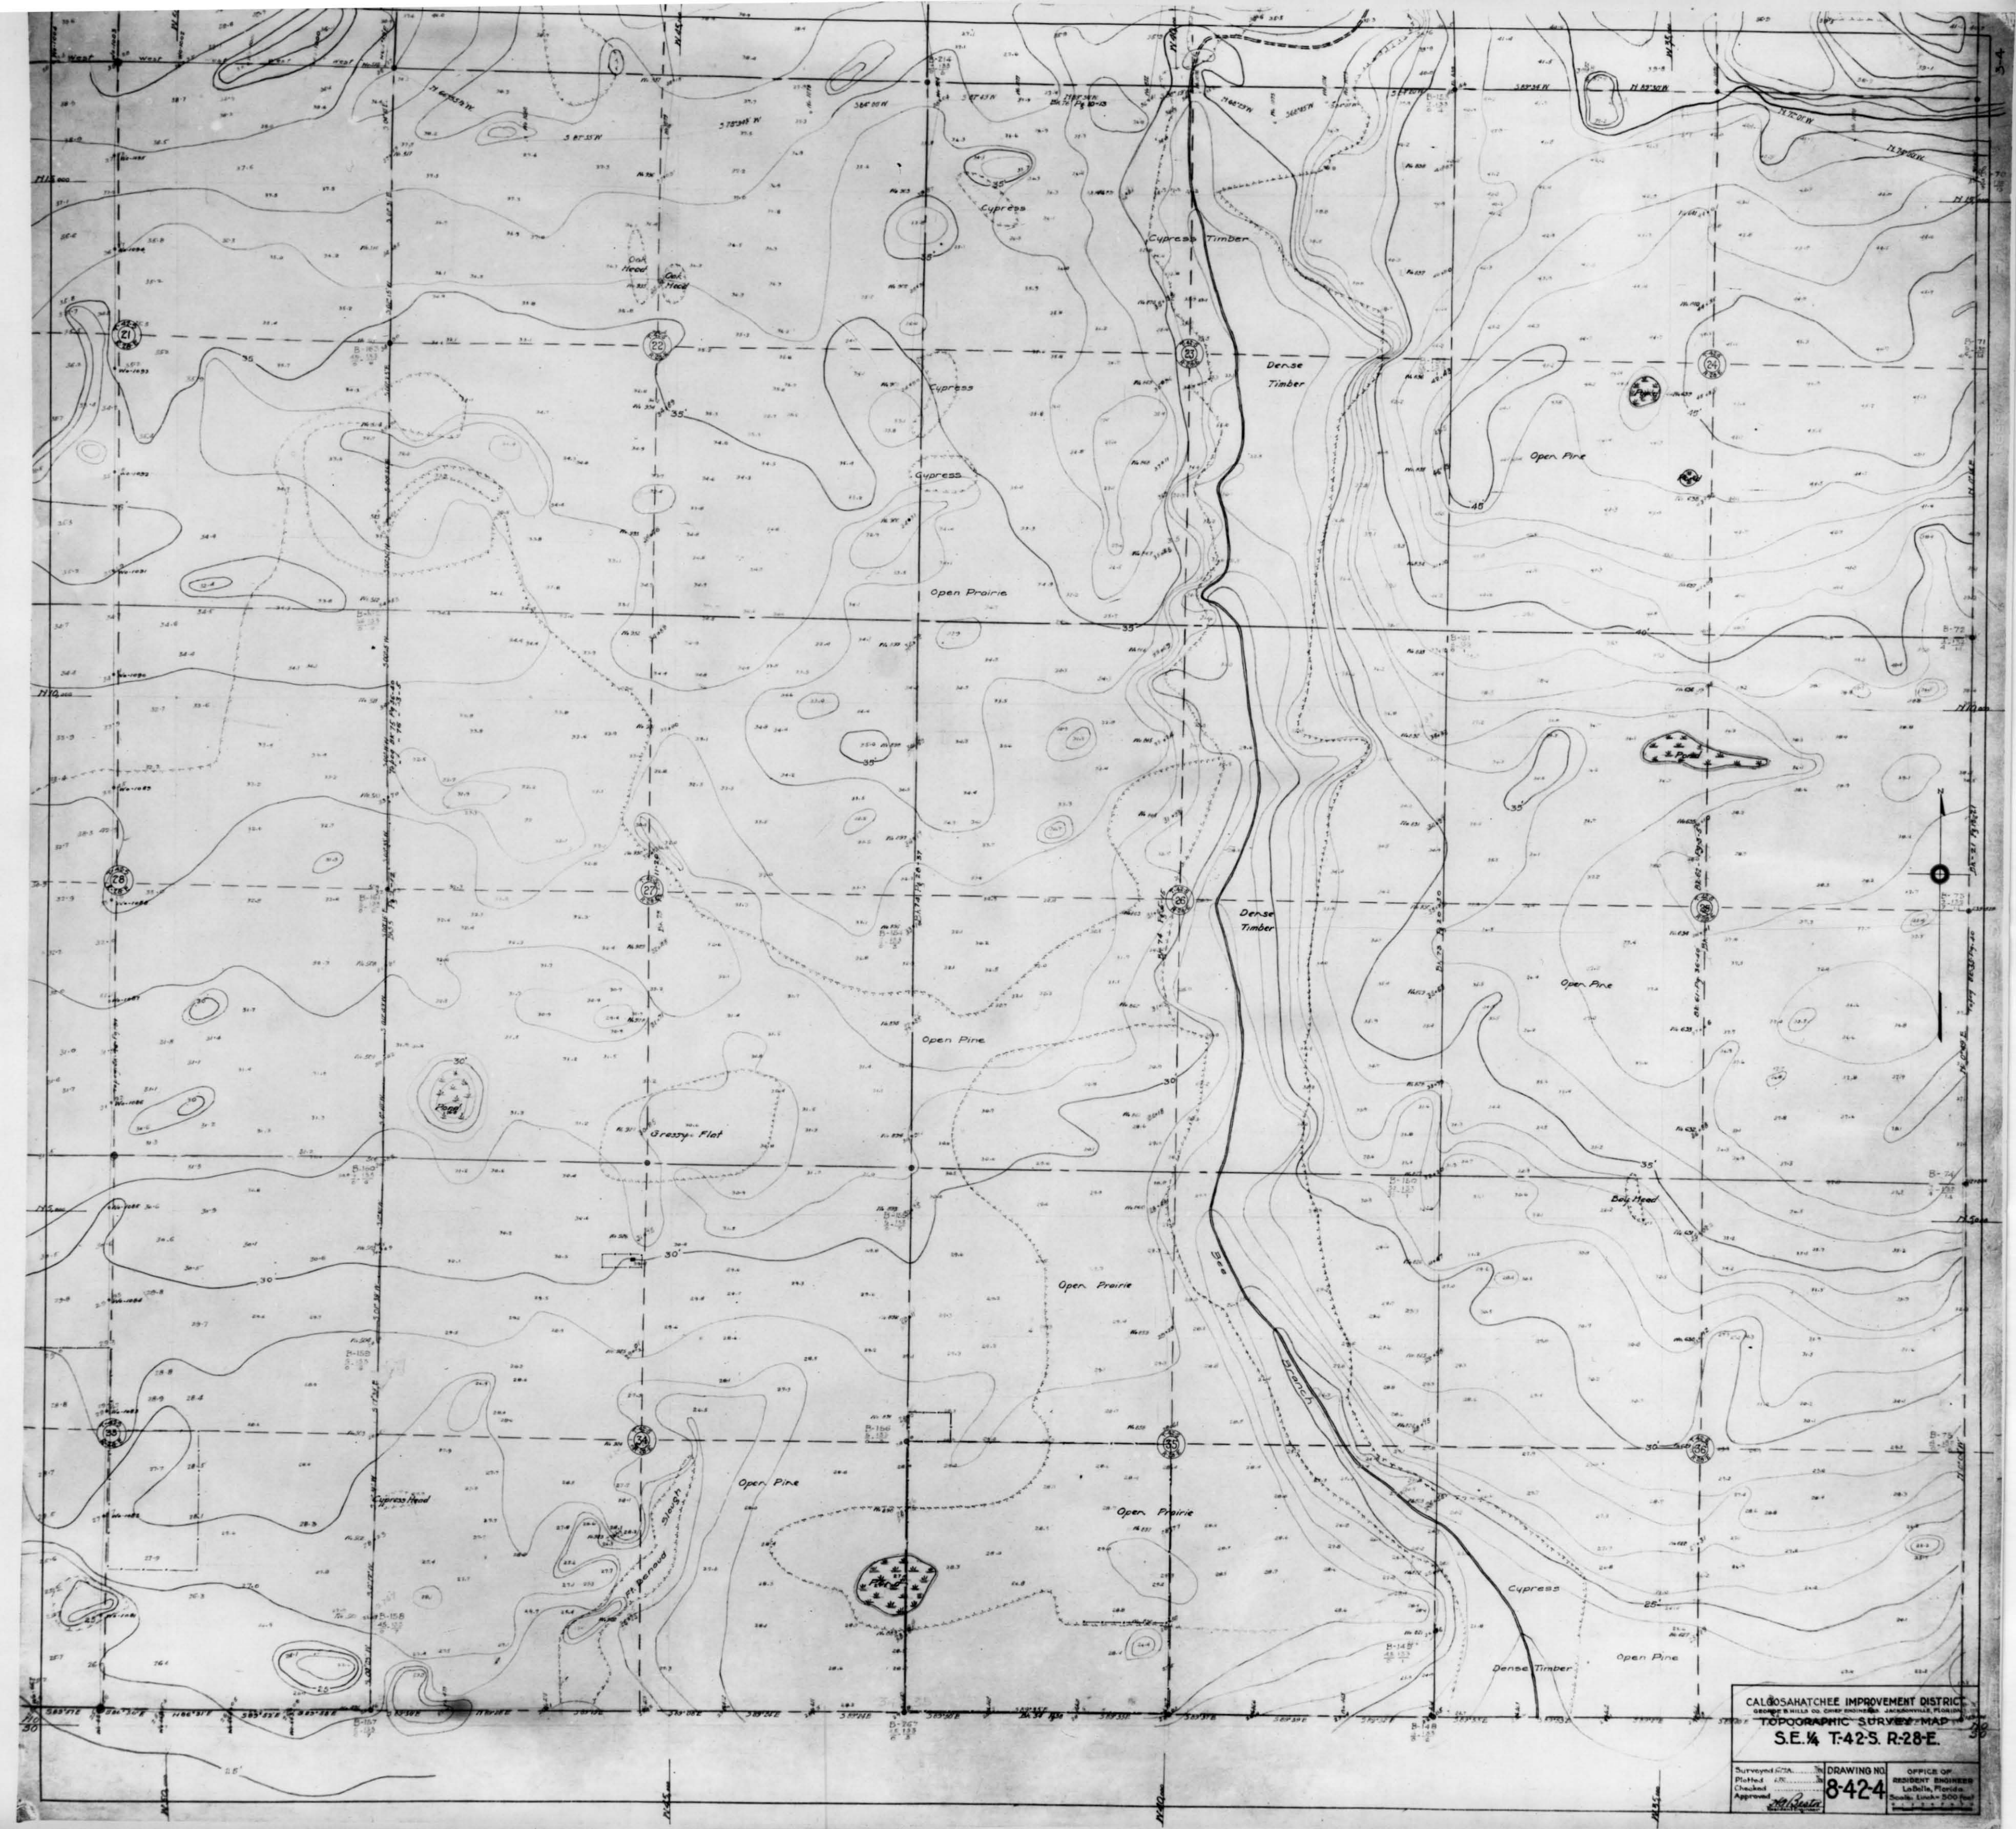

CALOOSAHATCHEE IMPROVEMENT DISTRICT
GEORGE B. HILL CO. CIVIL ENGINEERS, JACKSONVILLE, FLORIDA
TOPOGRAPHIC SURVEY MAP
S.E. 1/4 T.42S. R.28E.

Surveyed by: [Signature]
Plotted by: [Signature]
Checked by: [Signature]
Approved by: [Signature]
DRAWING NO. 8-424
OFFICE OF RESIDENT ENGINEER
Lakeland, Florida
Scale: 1 inch = 500 feet

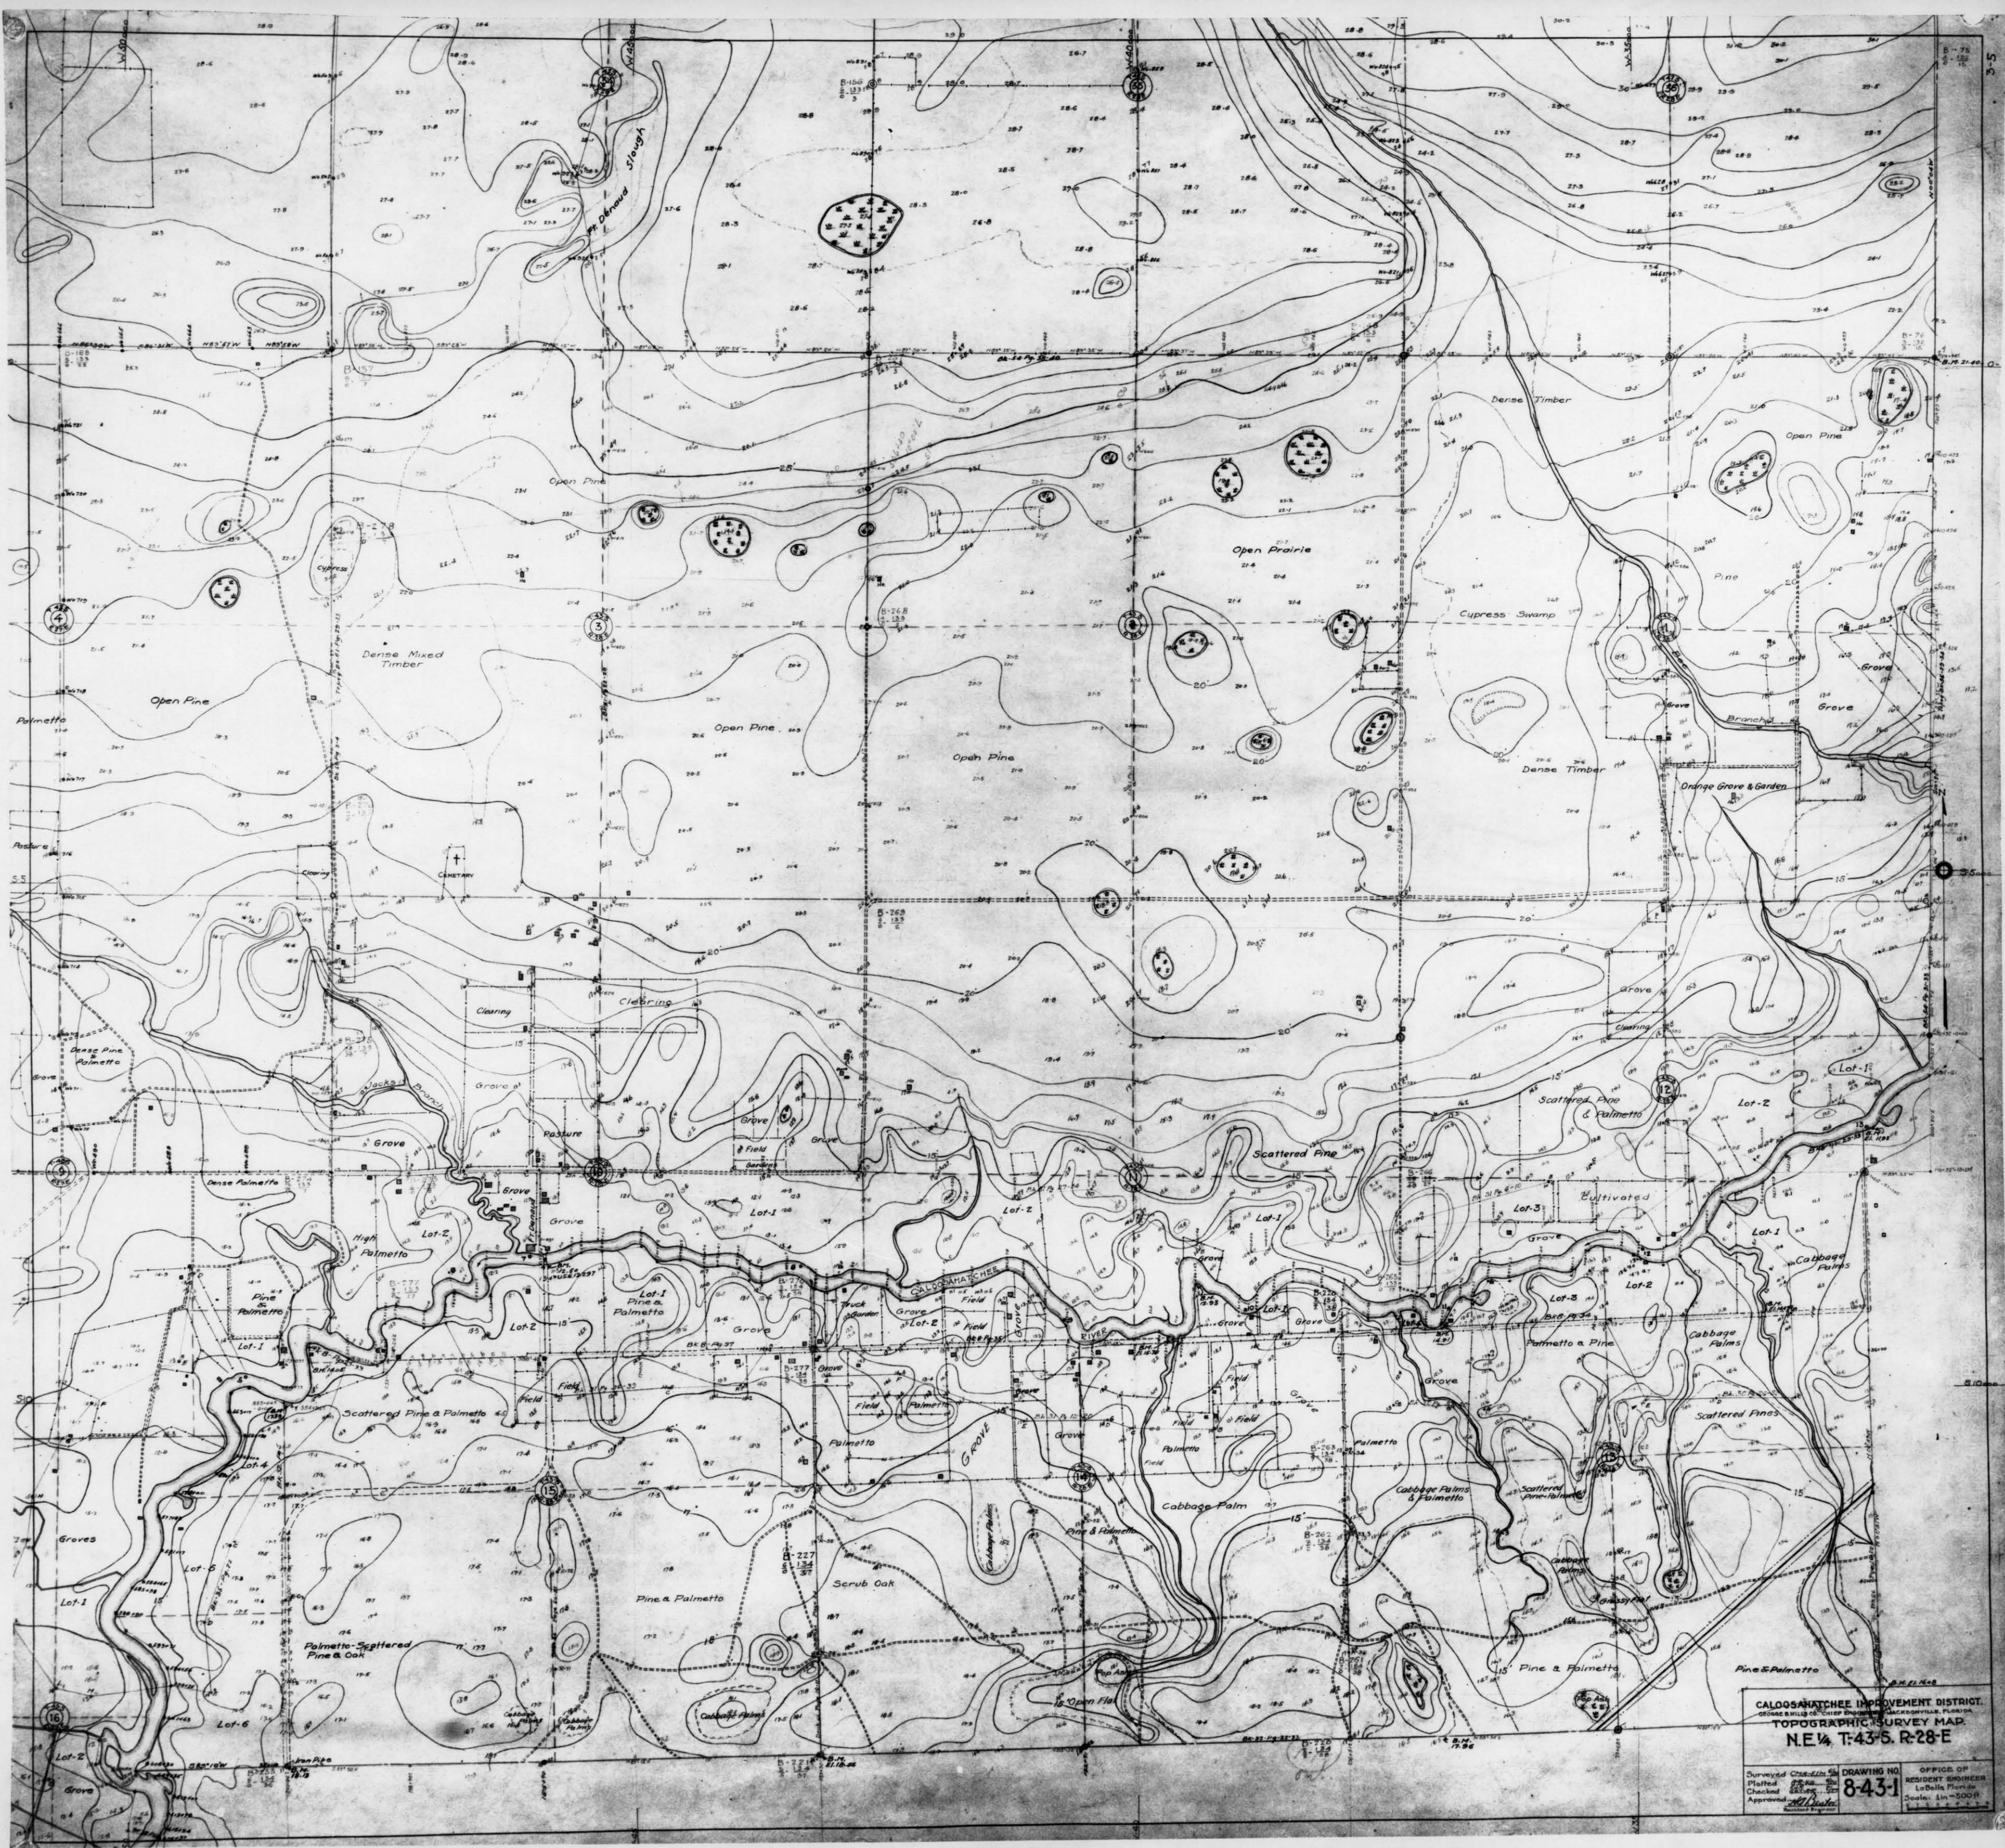

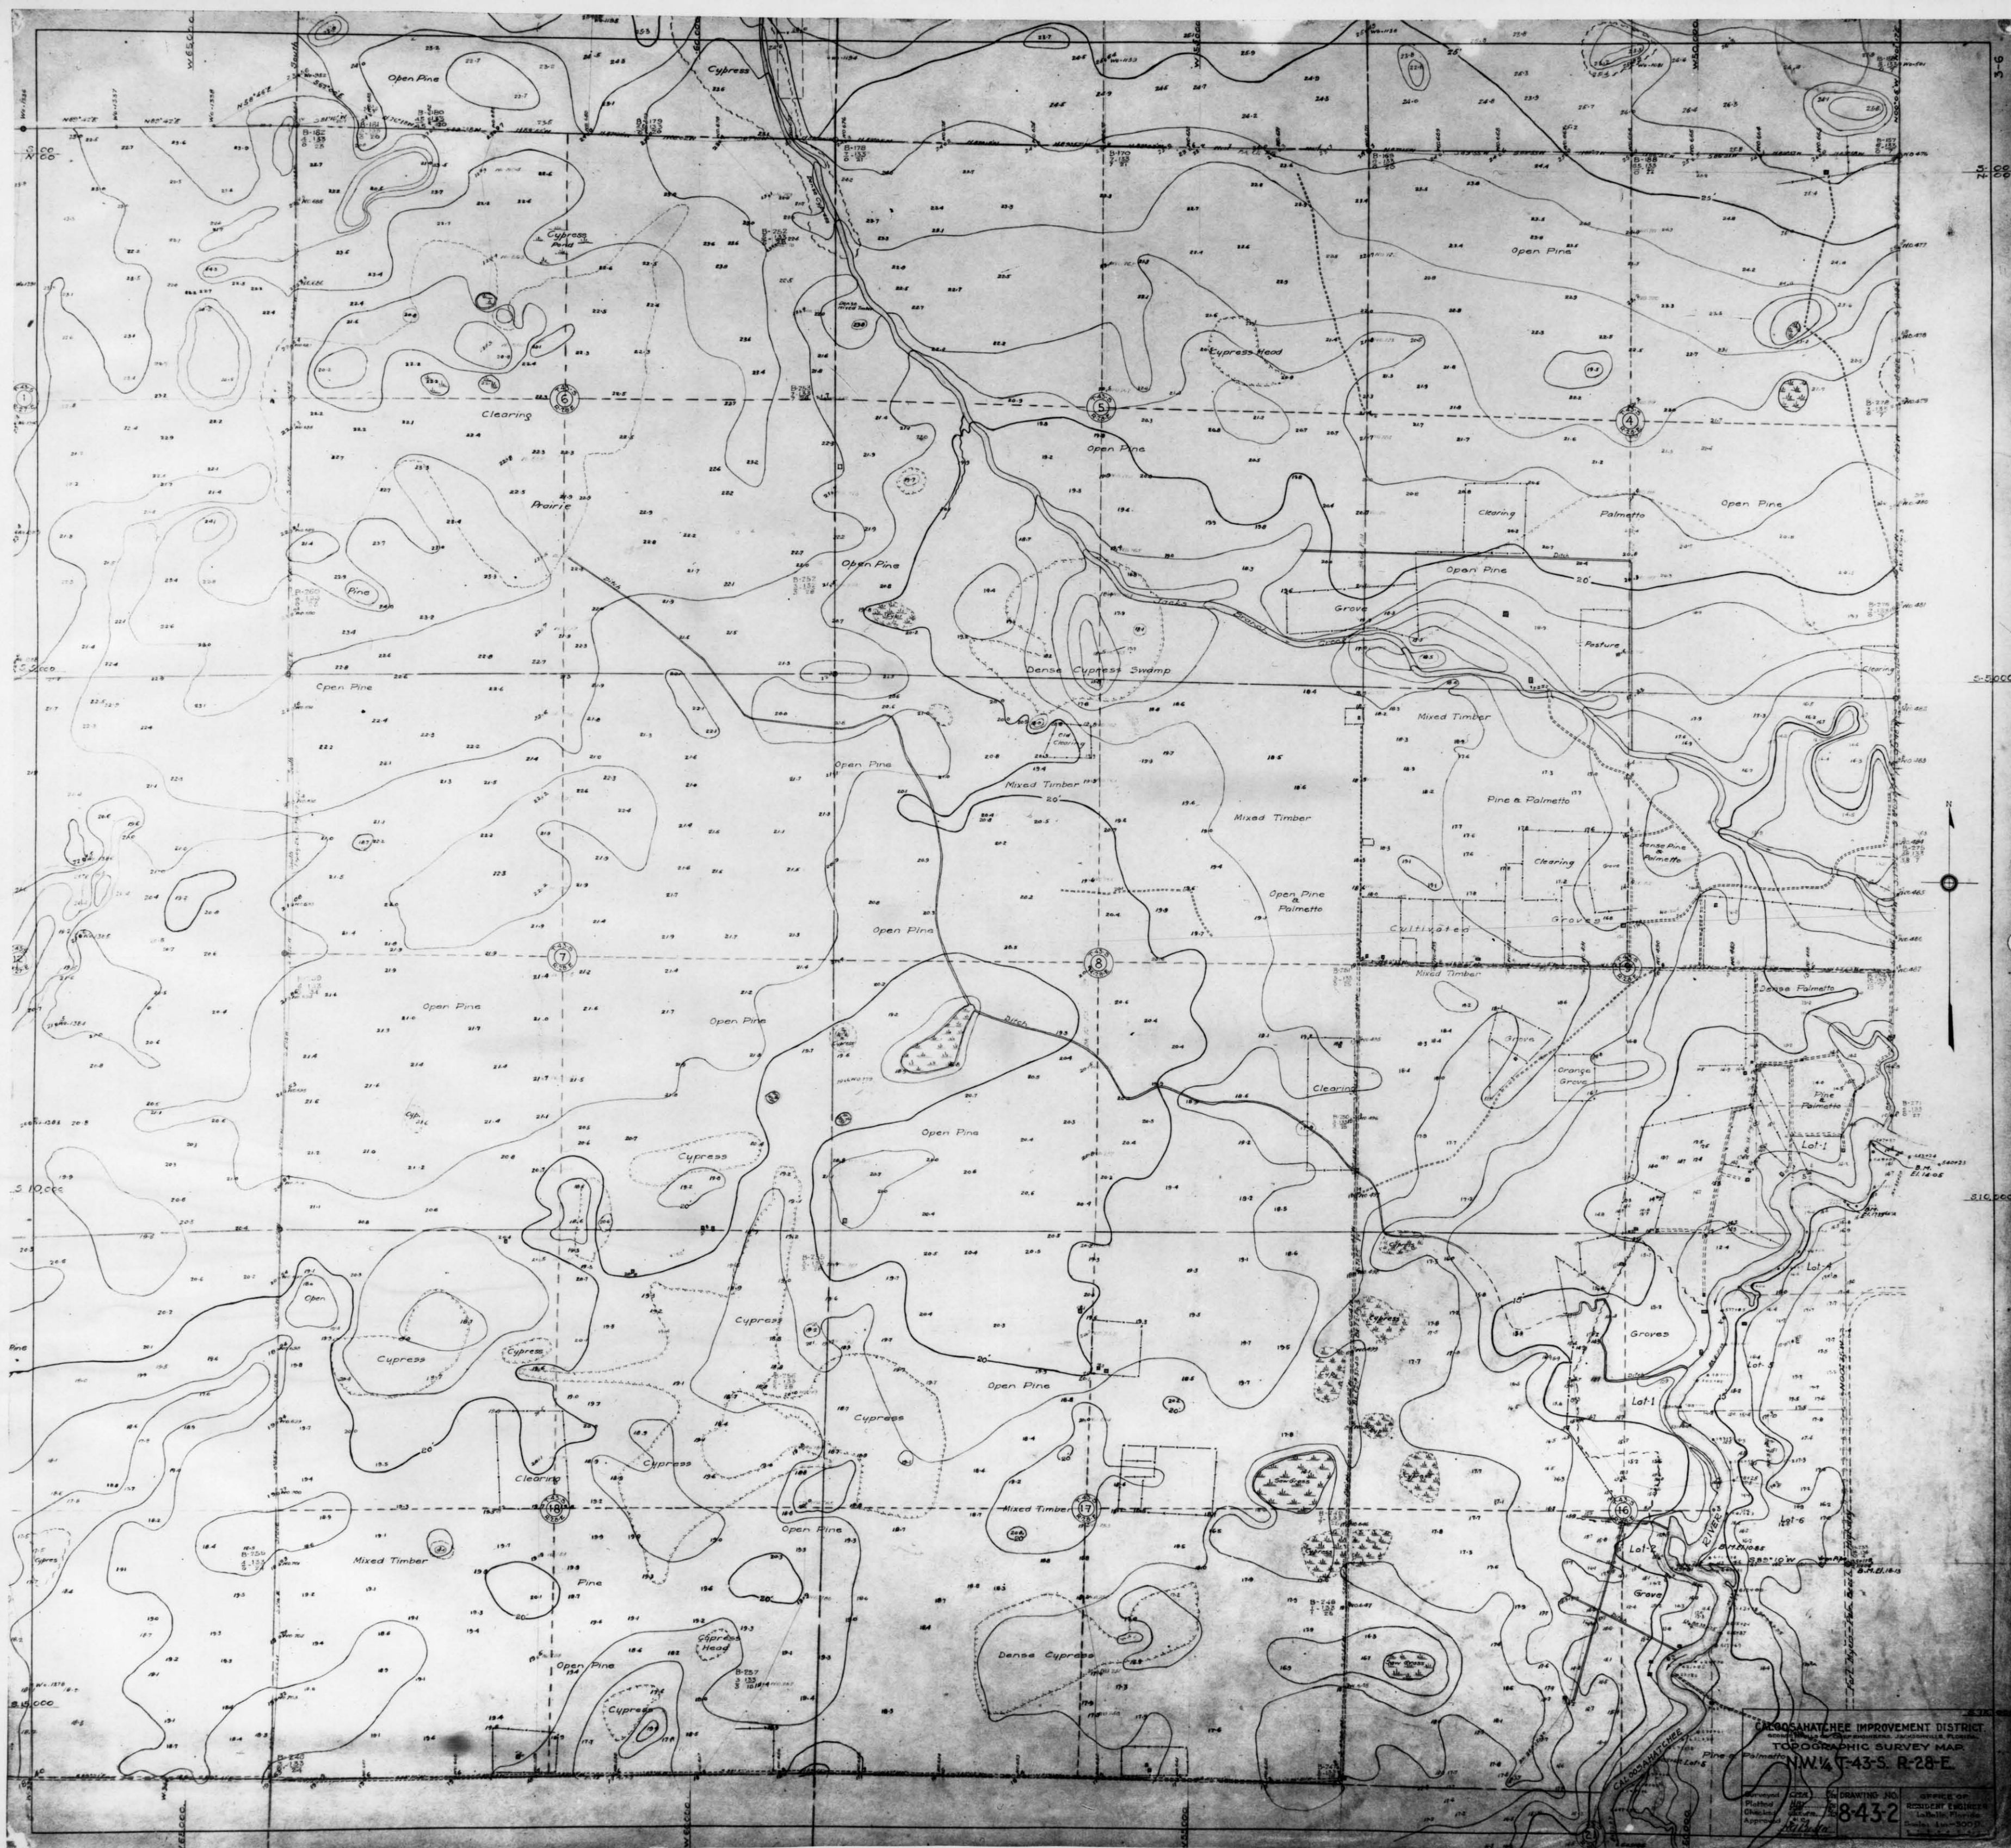


CALOOSAHACHEE IMPROVEMENT DISTRICT
TOPOGRAPHIC SURVEY MAP
Scale 1" = 400'
N. 43° S. R. 28 E.
Drawing No. 8432
Office of Resident Engineer
Tallahassee, Florida
June 1909



CALOOSAHATCHEE IMPROVEMENT DISTRICT
TOPOGRAPHIC SURVEY MAP
SW 1/4 T-43-S R-28-E


Surveyed by E. J. ...	DRAWING NO. 8433	OFFICE OF RESIDENT ENGINEER Tallahassee, Florida
Checked by L. E. ...		Scale: 1"=500'
Approved by [Signature]		

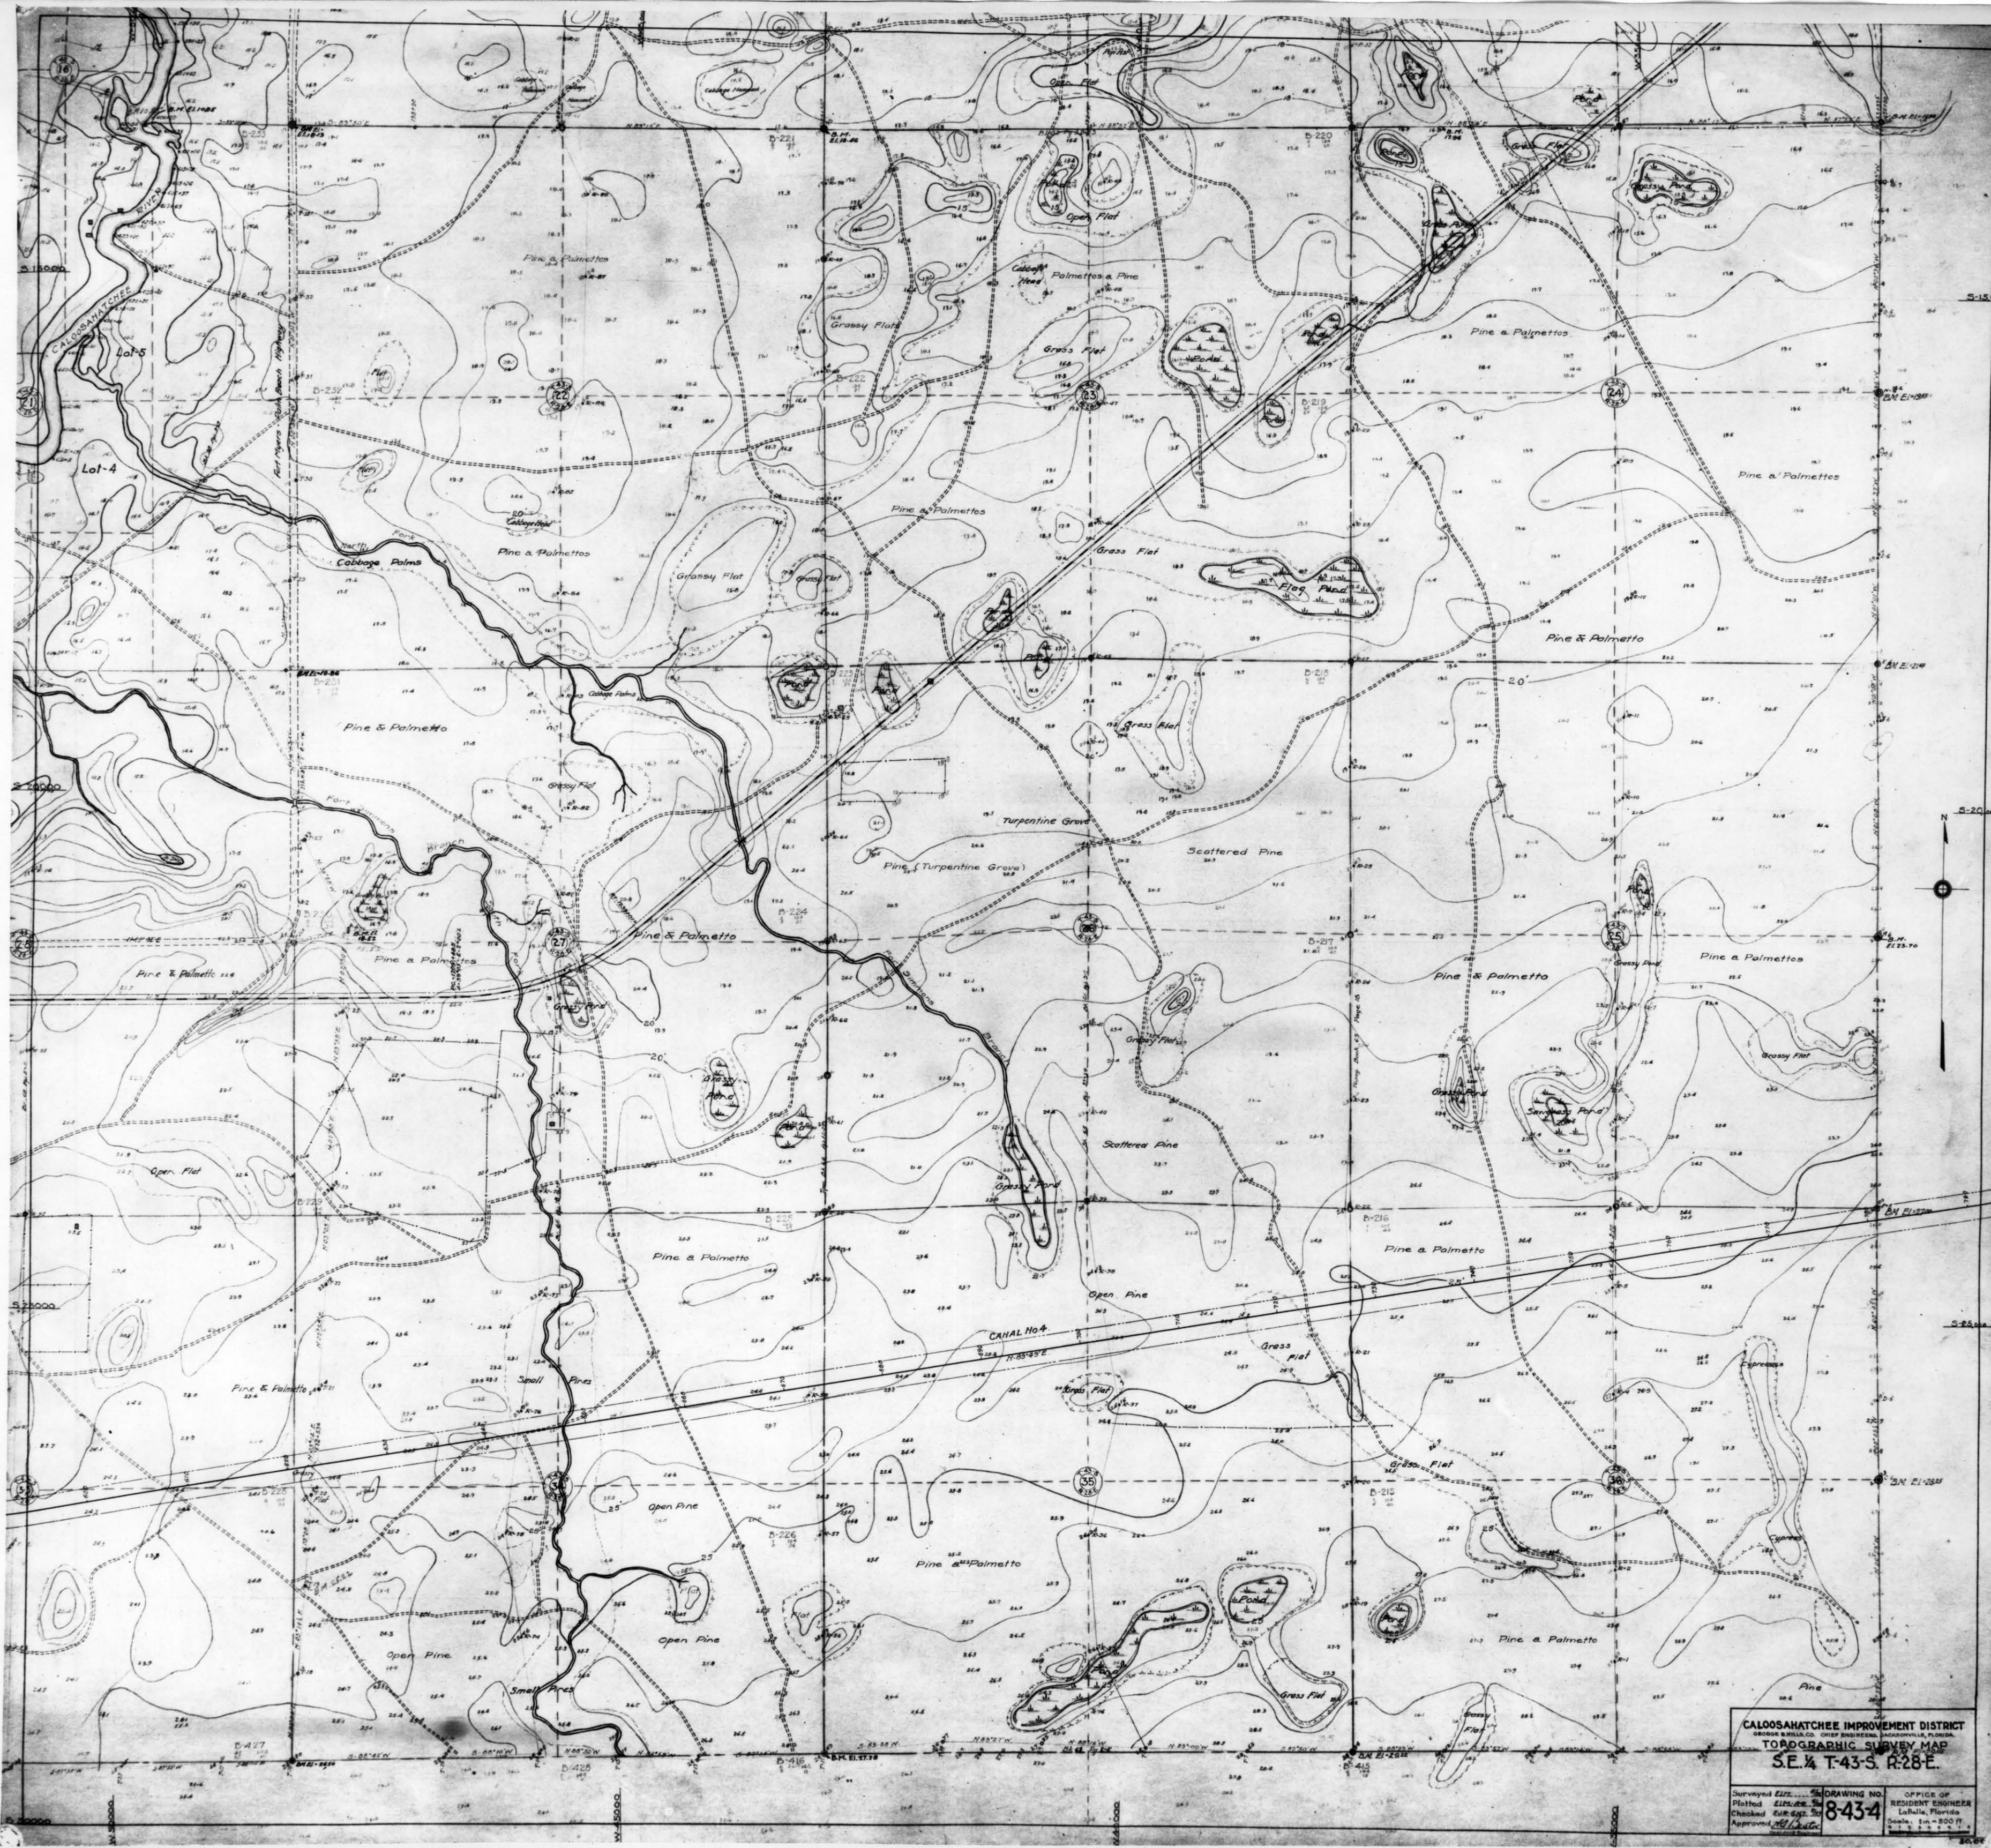



CALOOSAHATCHEE IMPROVEMENT DISTRICT
TOPOGRAPHIC SURVEY MAP
S.E. 1/4 T-43-S. R-28-E


Surveyed by Plotted by Checked by Approved by	DRAWING NO. 8434	OFFICE OF RESIDENT ENGINEER Tallahassee, Florida Scale: 1" = 200'
--	---------------------	--



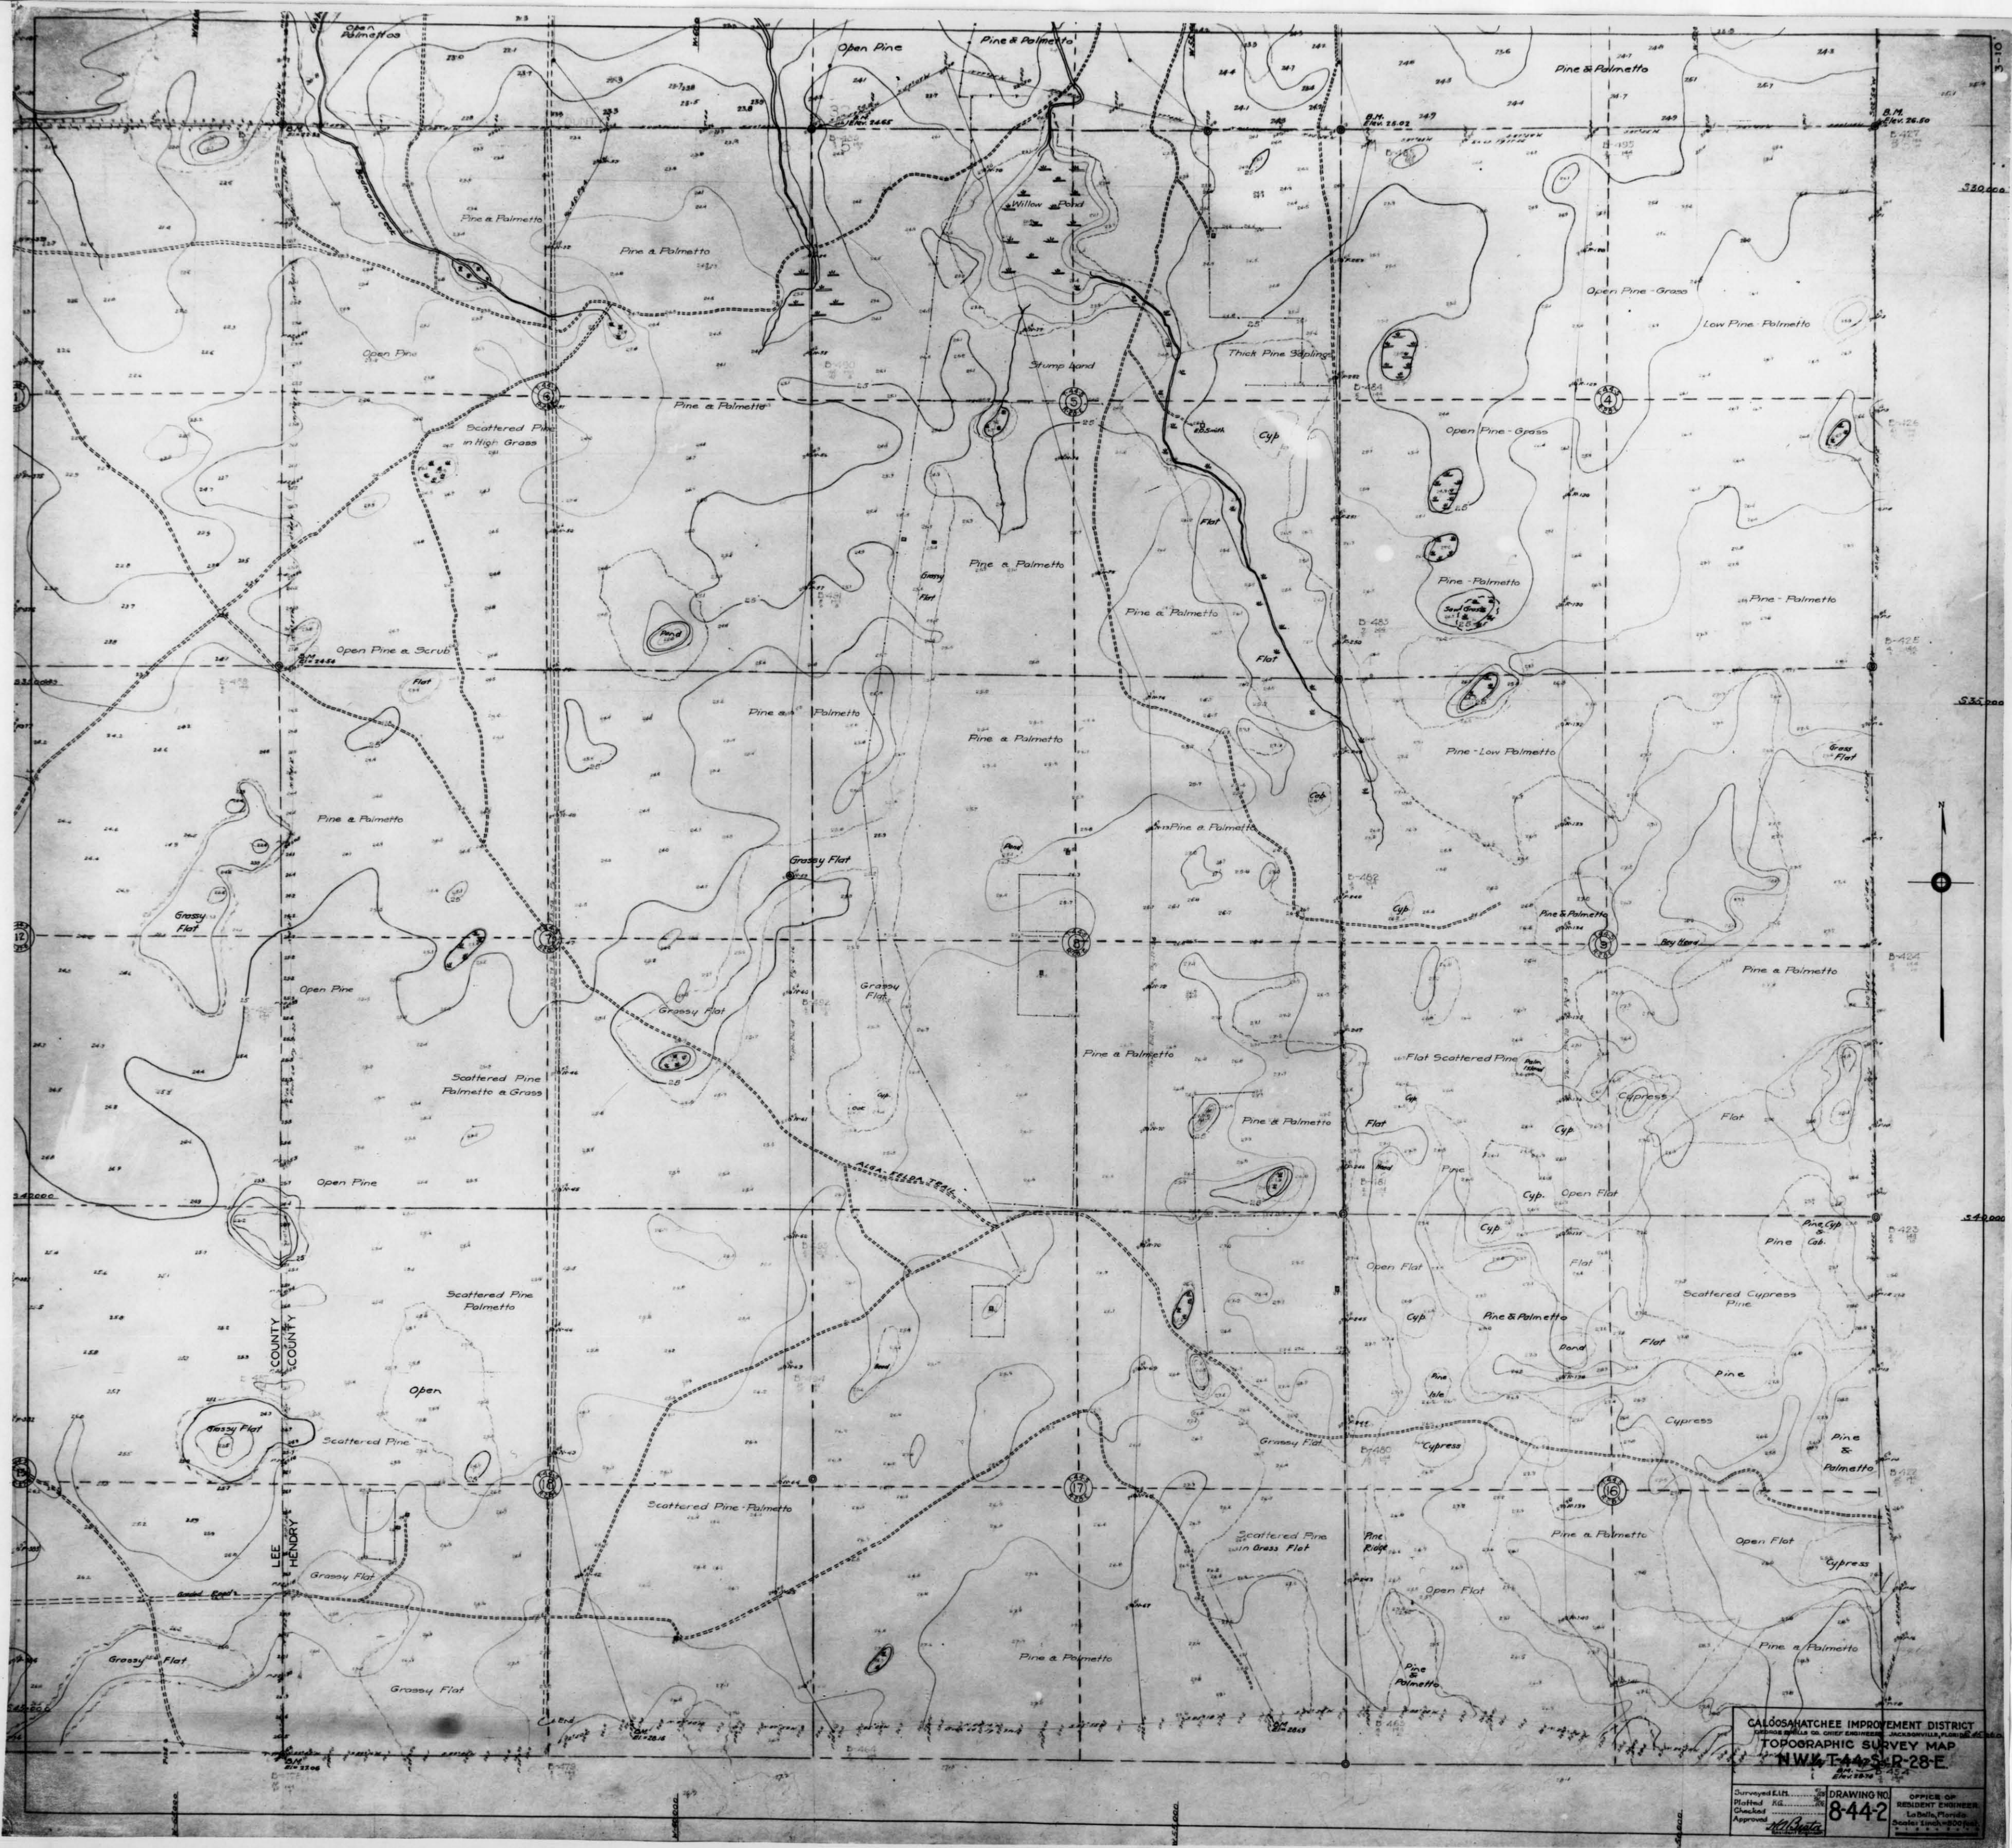


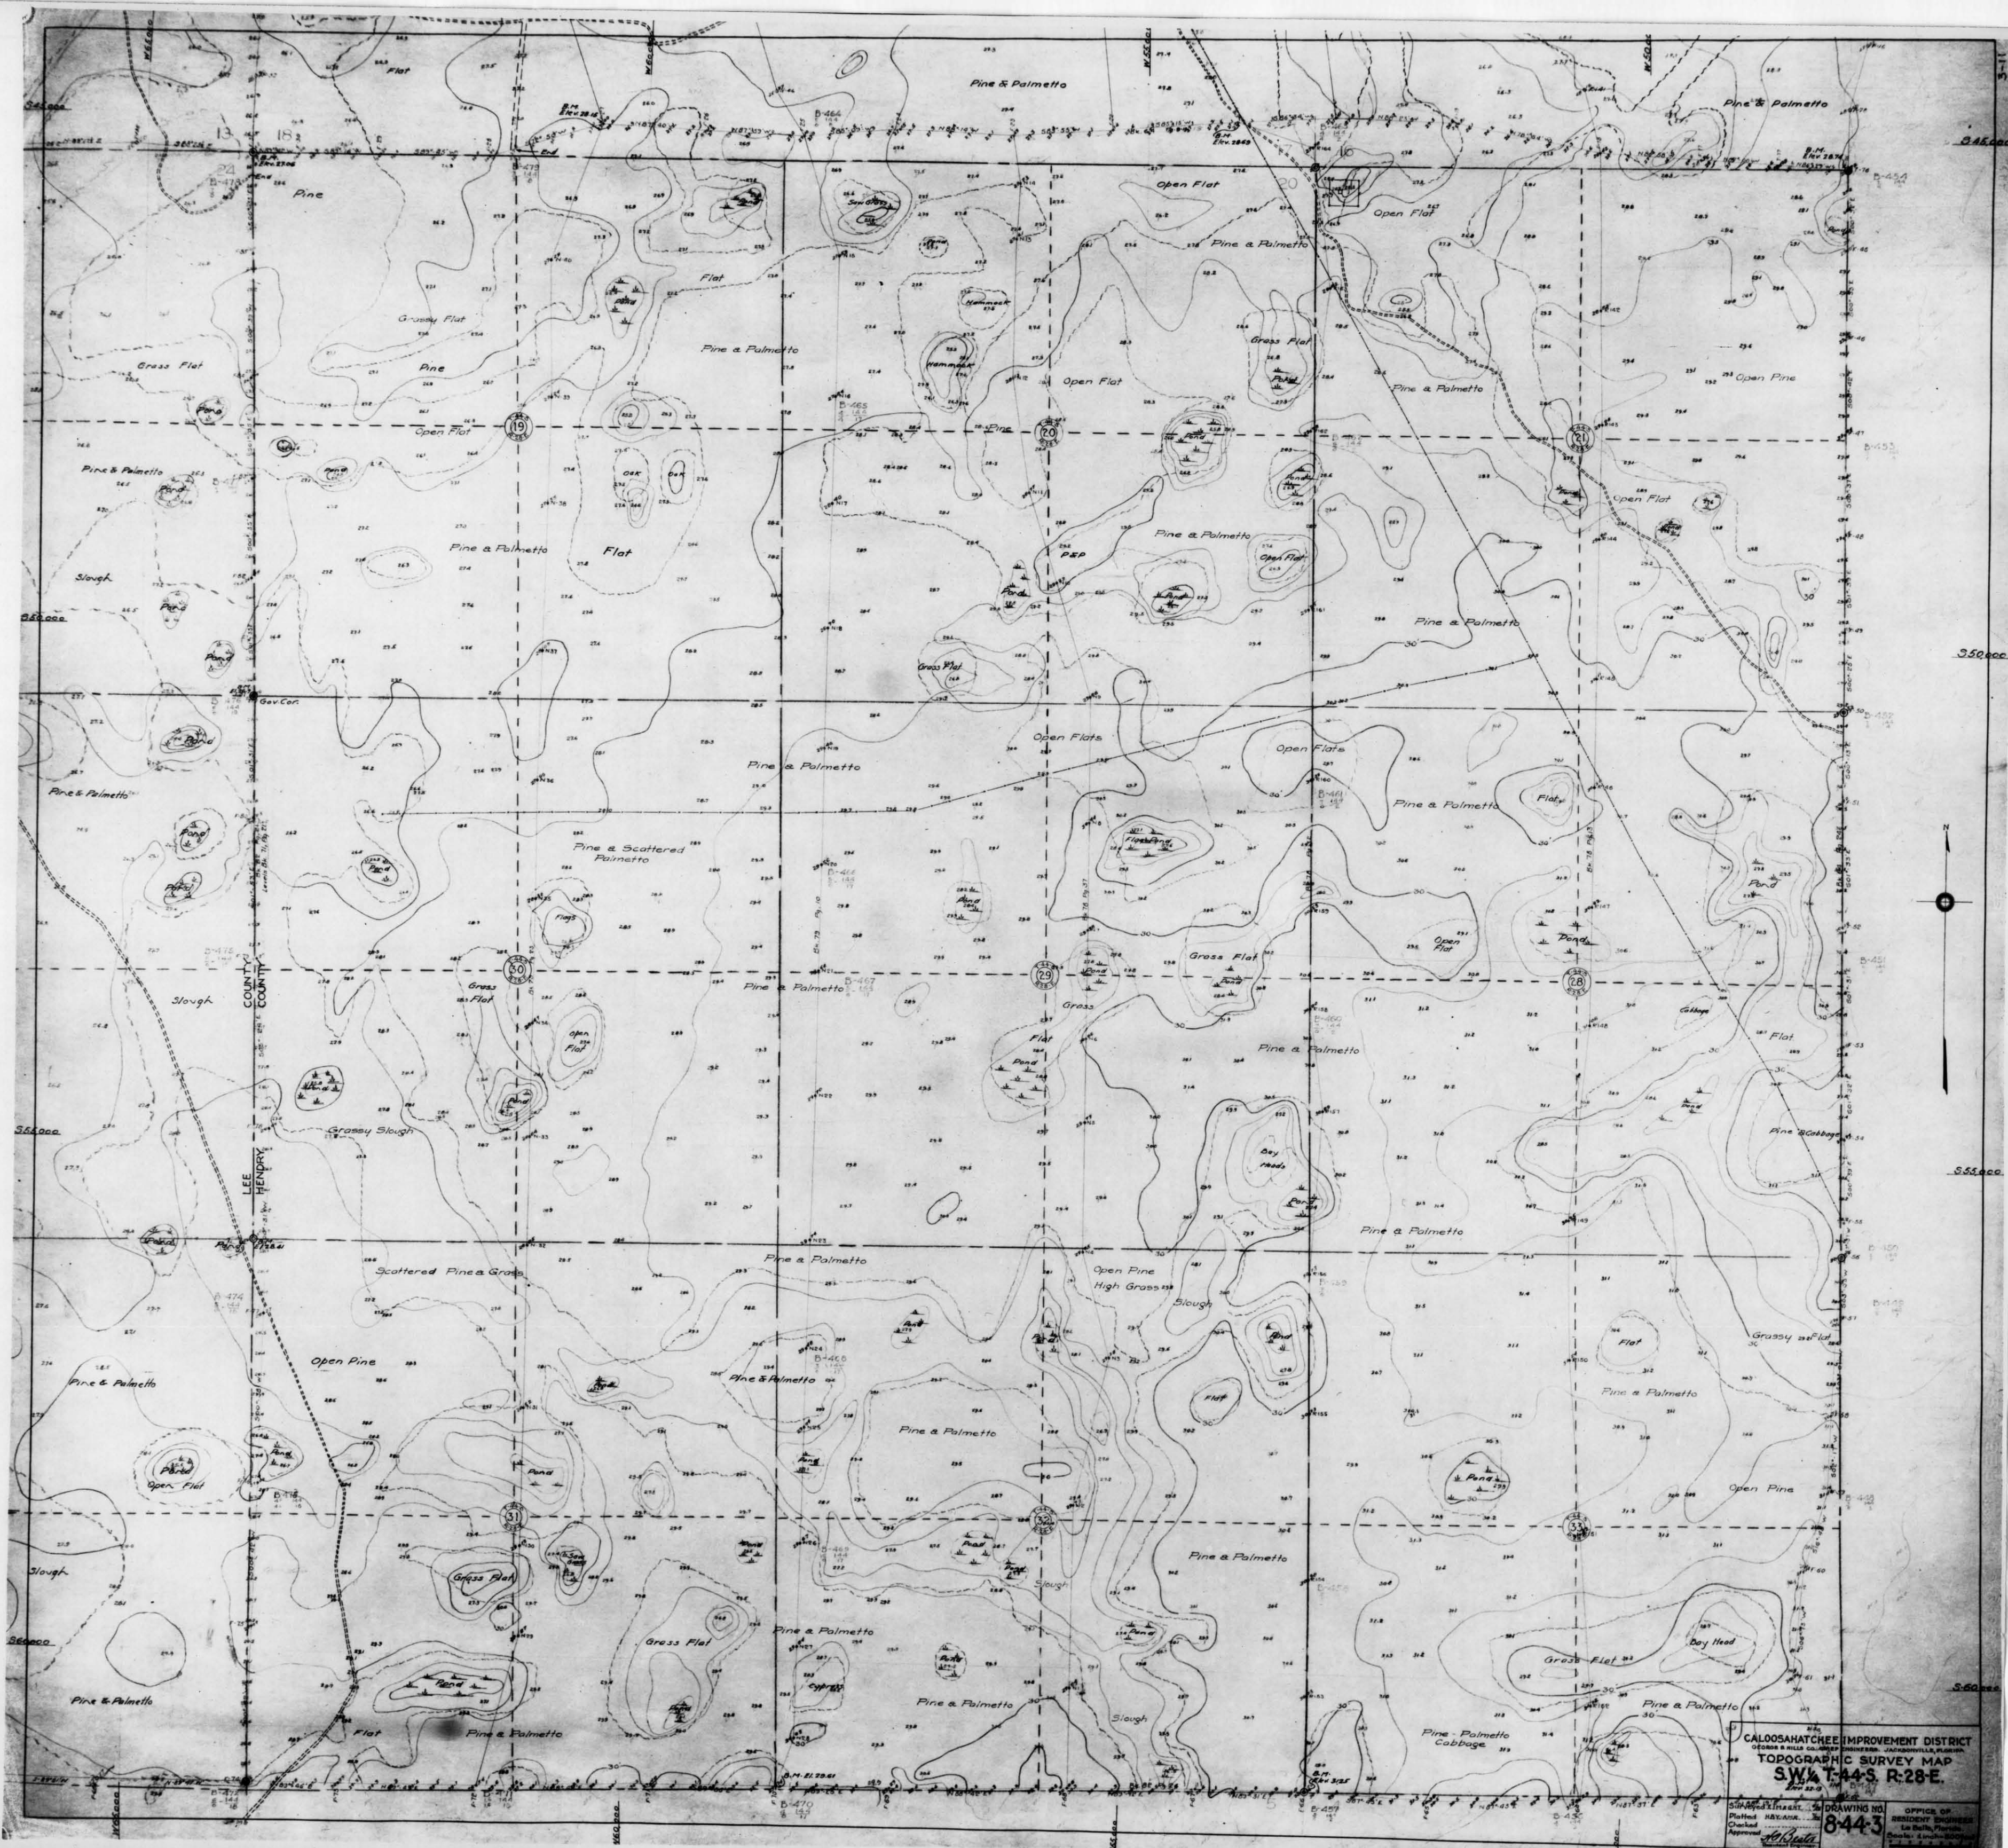

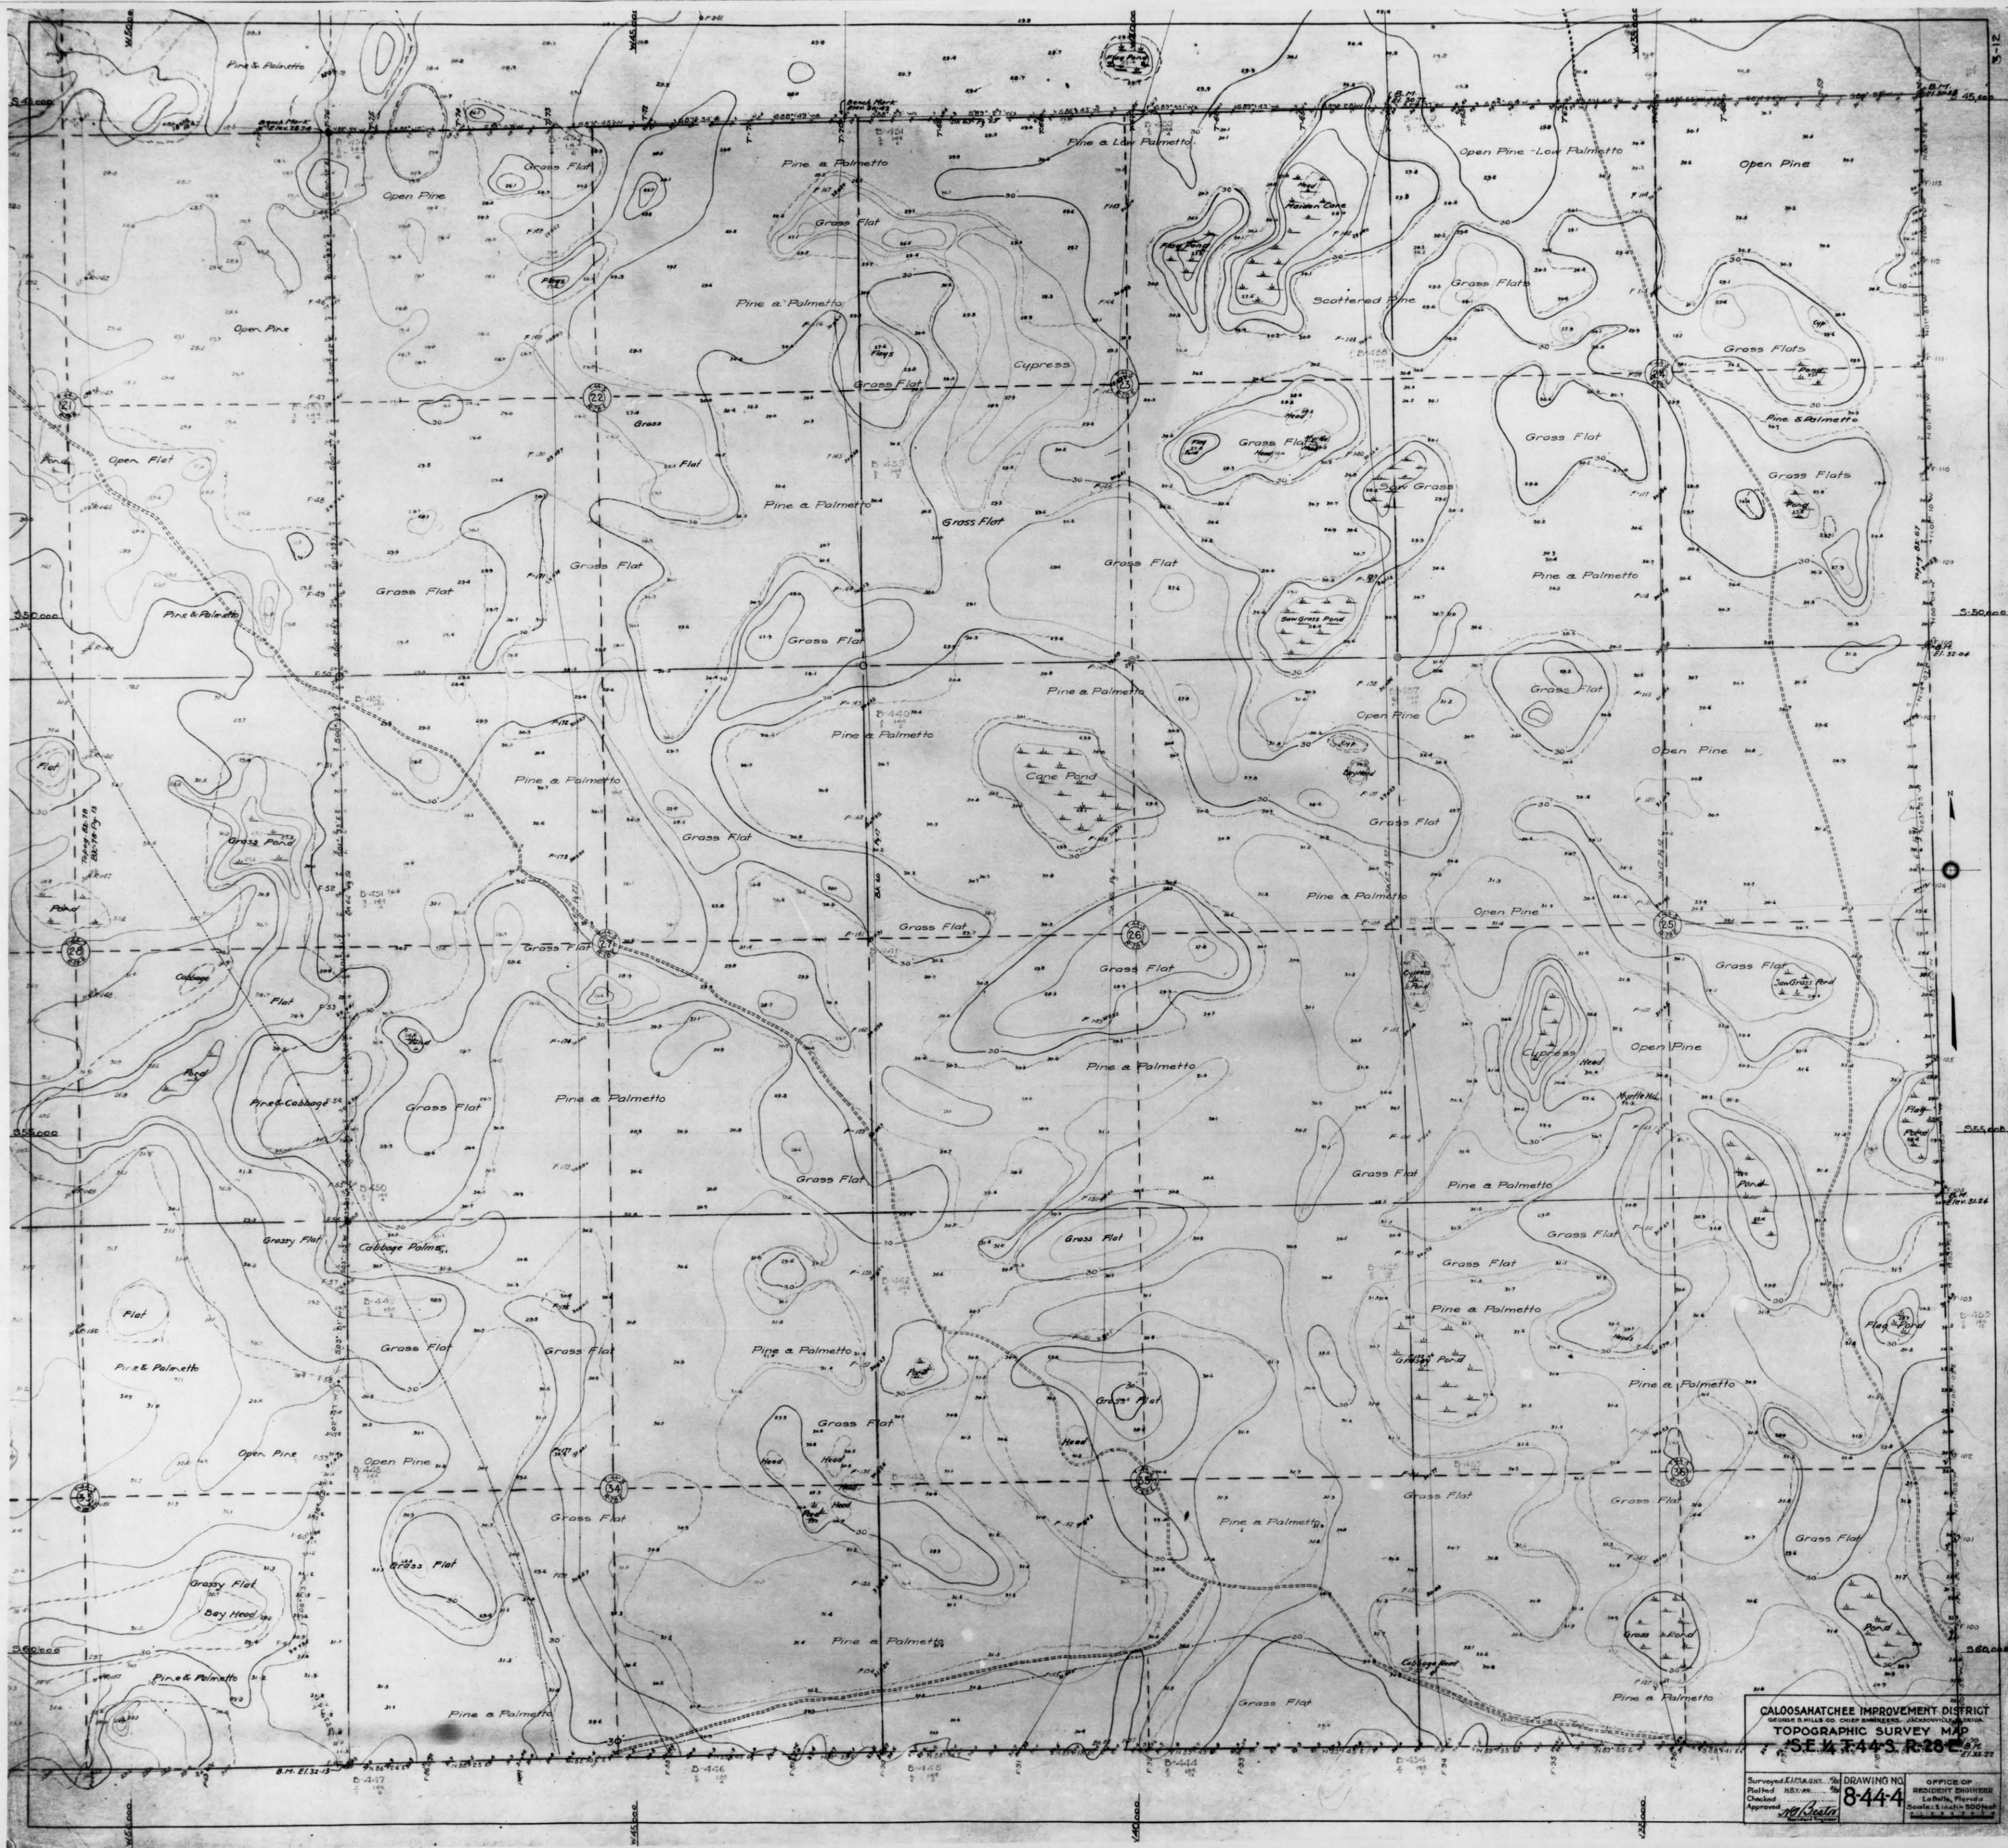

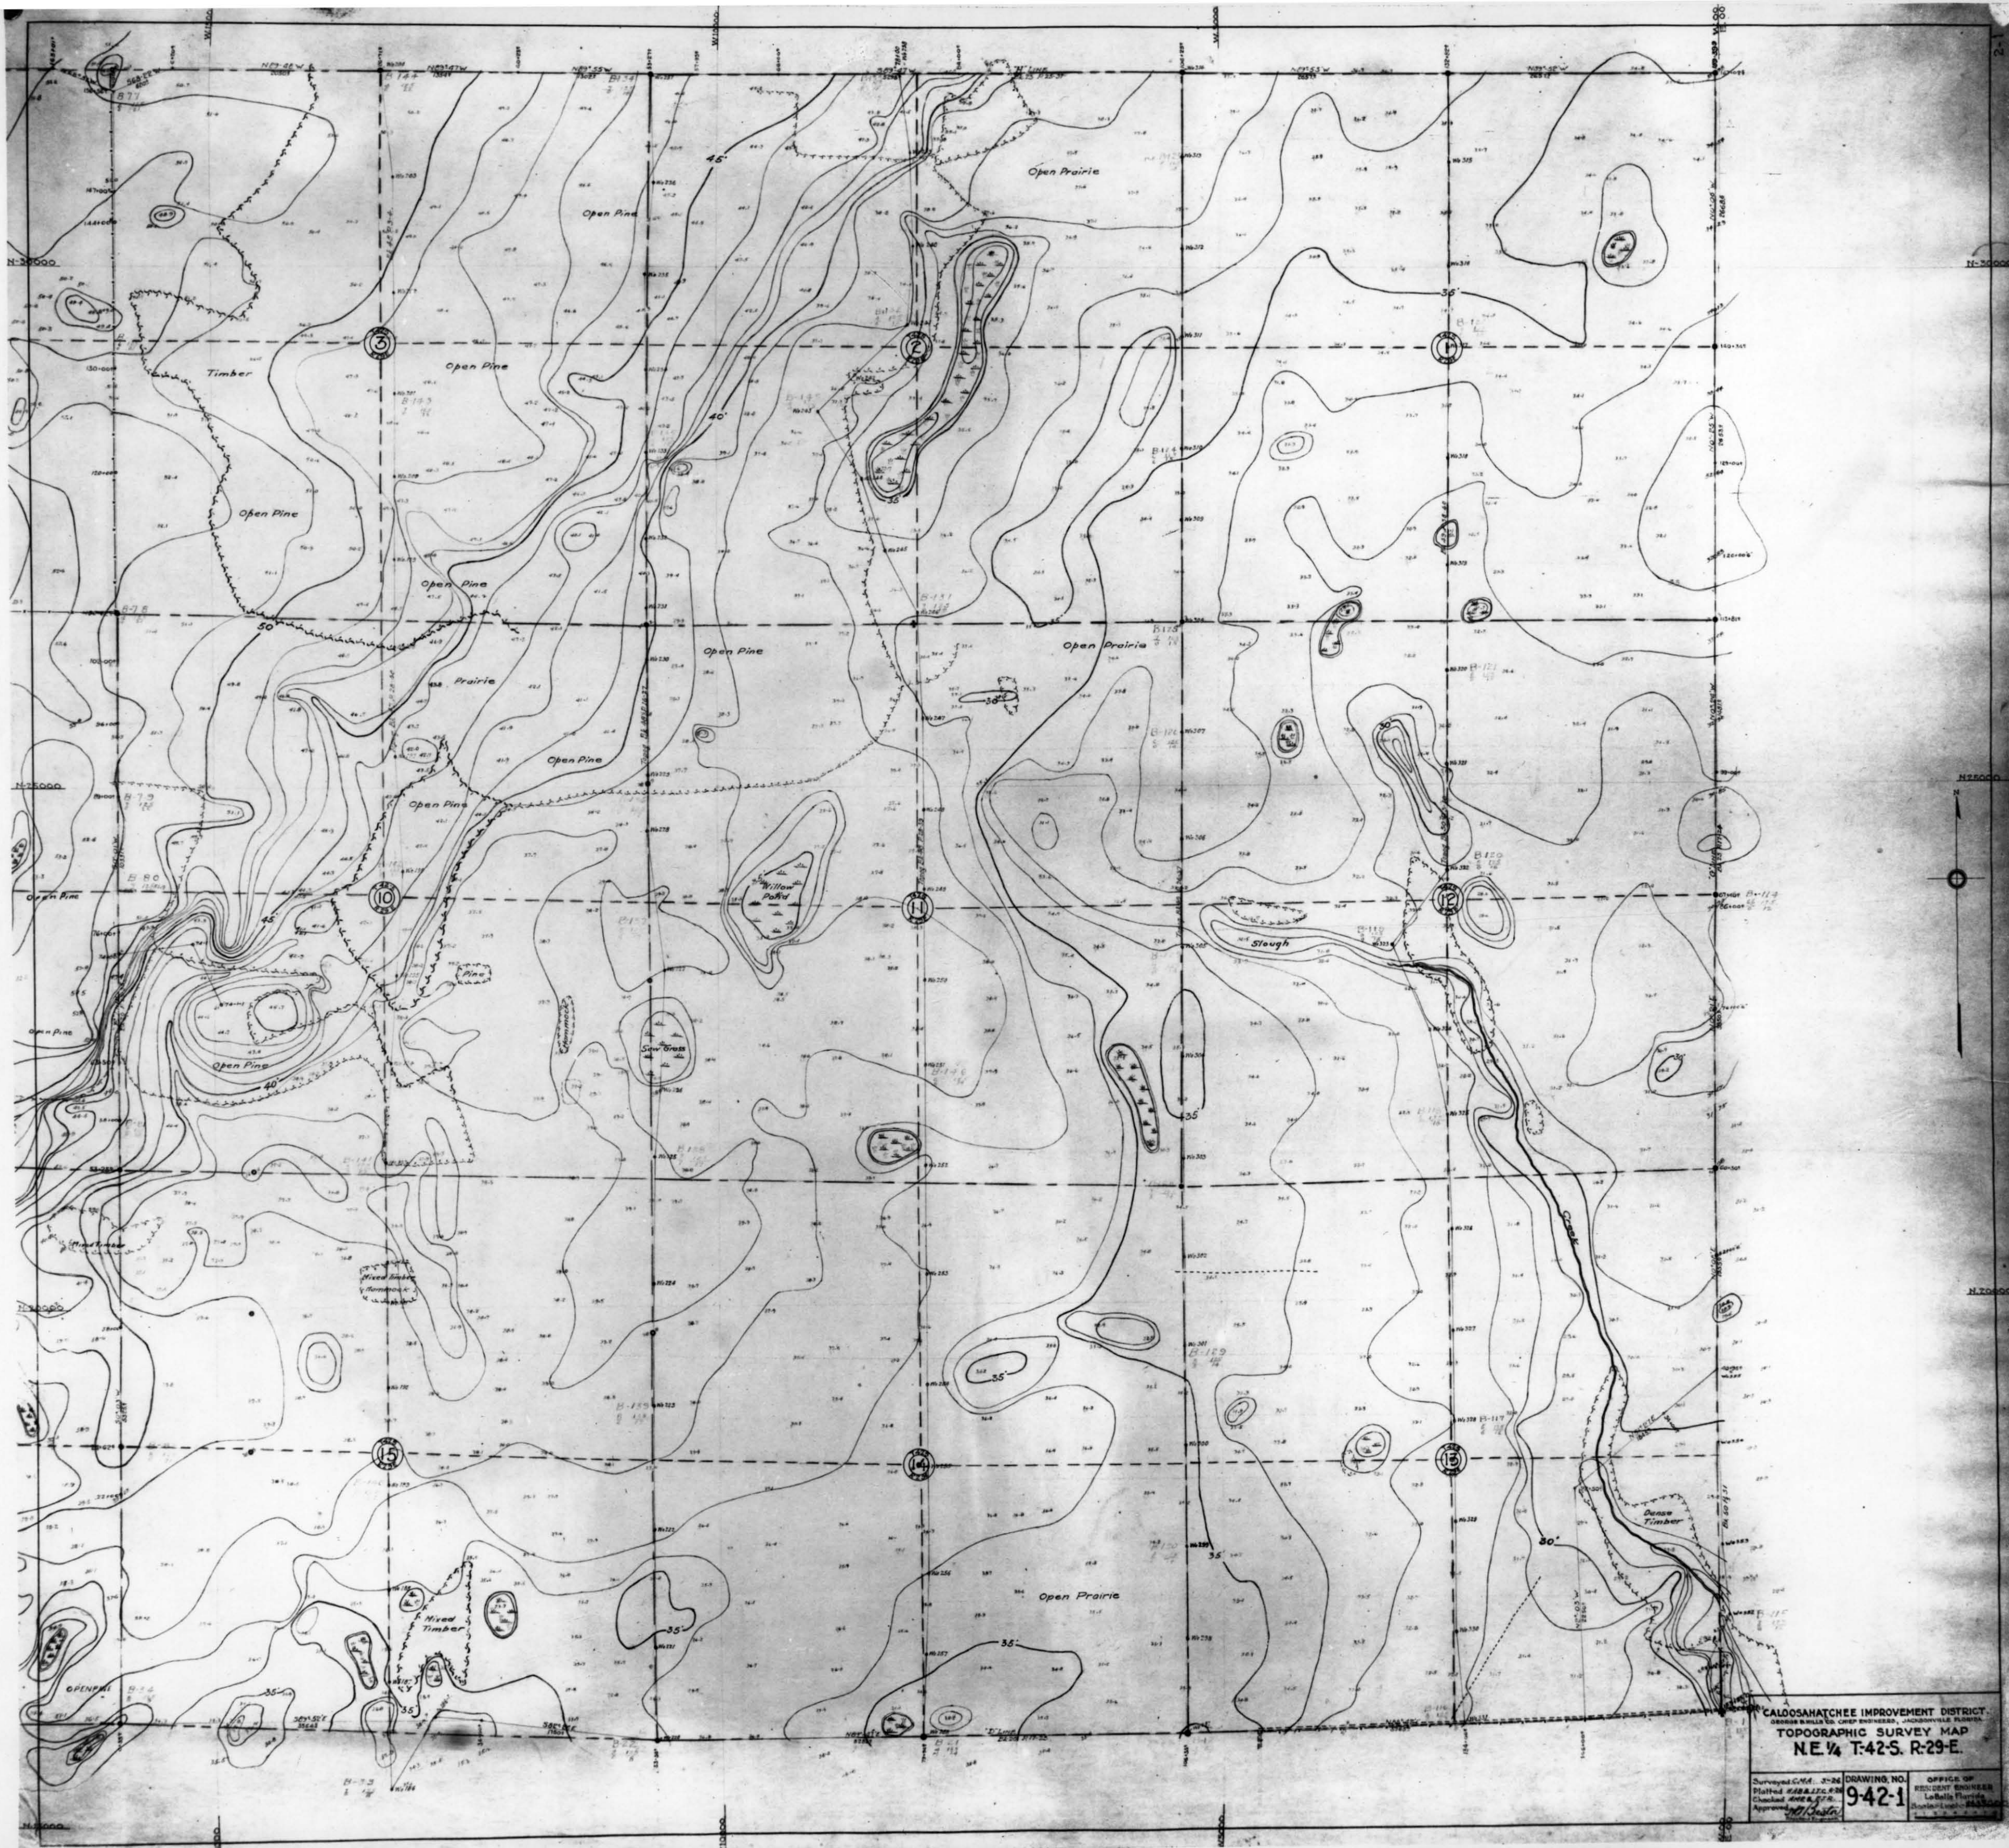

CALOOSAHATCHEE IMPROVEMENT DISTRICT
TOPOGRAPHIC SURVEY MAP
N.E. 1/4 T.42S. R.29-E.
Surveyed C.M. 2-26
Plotted K.A.B. 12-2-26
Checked A.E. 1-1-27
Approved [Signature]
DRAWING NO. 942-1
OFFICE OF
RESIDENT ENGINEER
Tallahassee, Florida

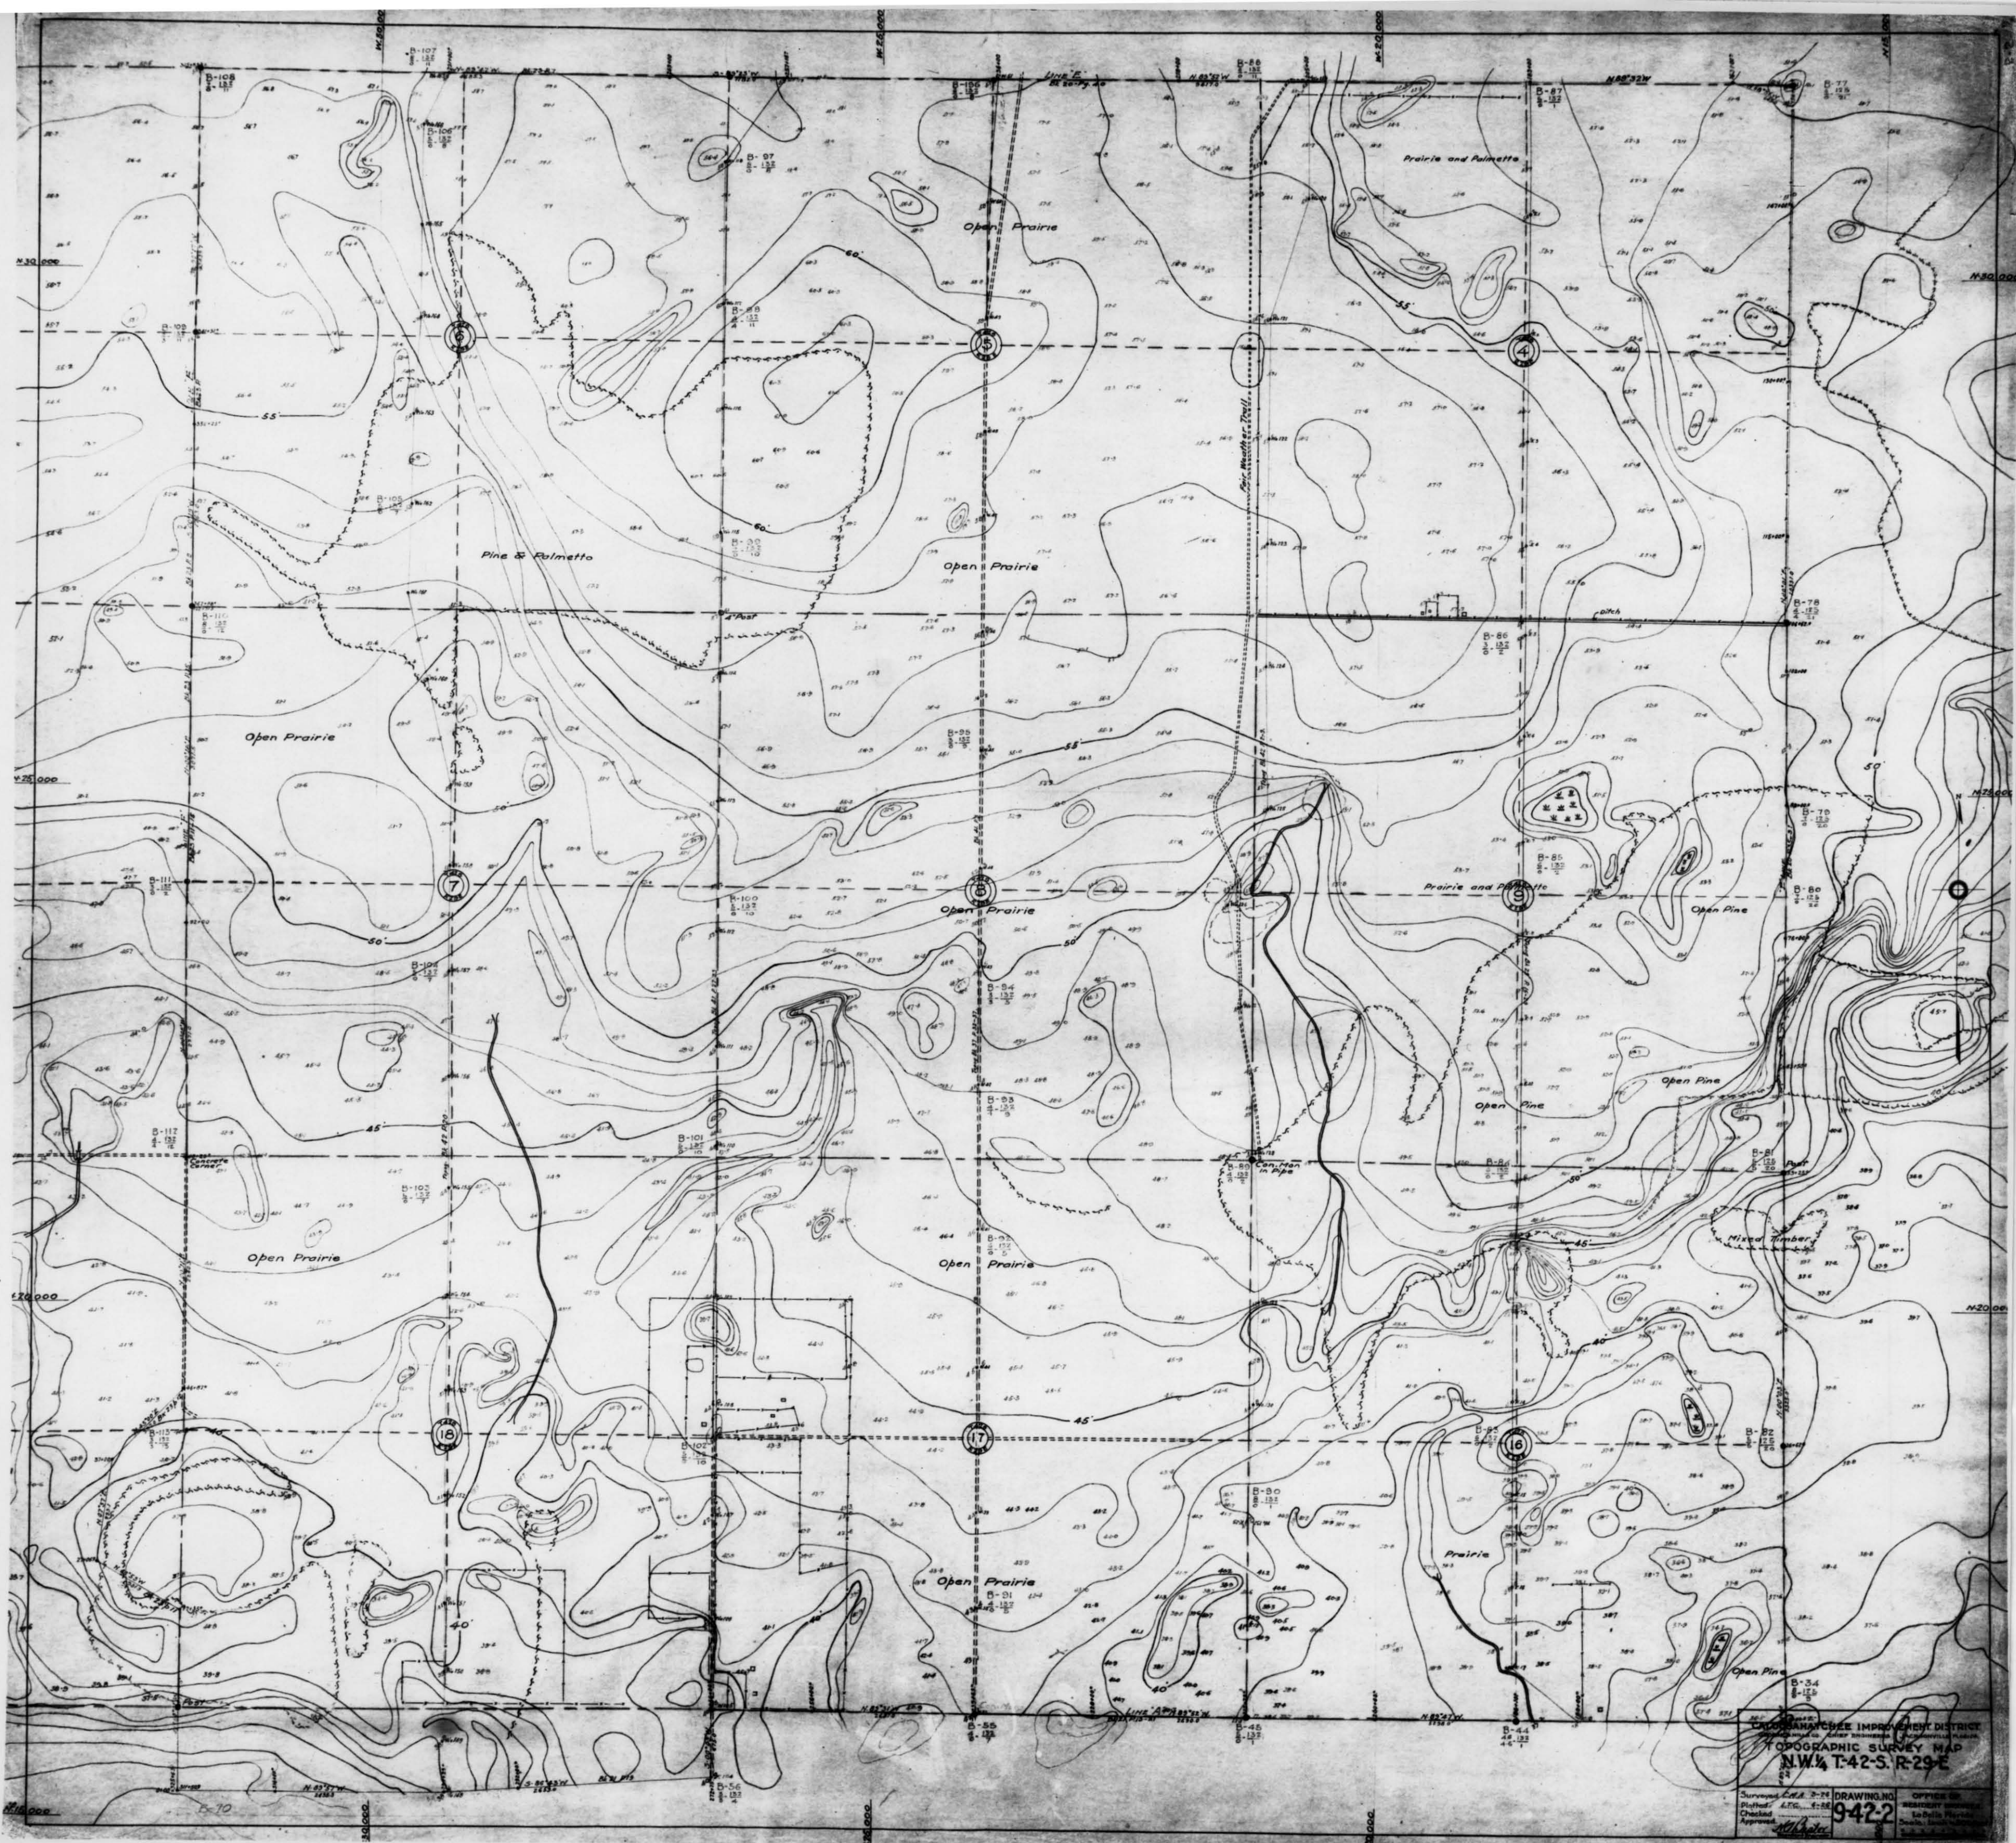


CHANDLER IMPROVEMENT DISTRICT
TOPOGRAPHIC SURVEY MAP
N.W. 1/4 T-42-S-R-29-E
Surveyed July 2-24 DRAWING NO. 9422
Plotted A.E.C. 4-25
Checked
Approved



CALOOSAHATCHEE IMPROVEMENT DISTRICT.
TOPOGRAPHIC SURVEY MAP
SW 1/4 T-42-S. R-29-E.


Surveyed by C. A. B. & M. L. C. 1942-3
Plotted by L. C. 1942-3
Checked by L. C. 1942-3
Approved by L. C. 1942-3

OFFICE OF
RESIDENT ENGINEER
Tallahassee, Florida
State Road 1000-1000

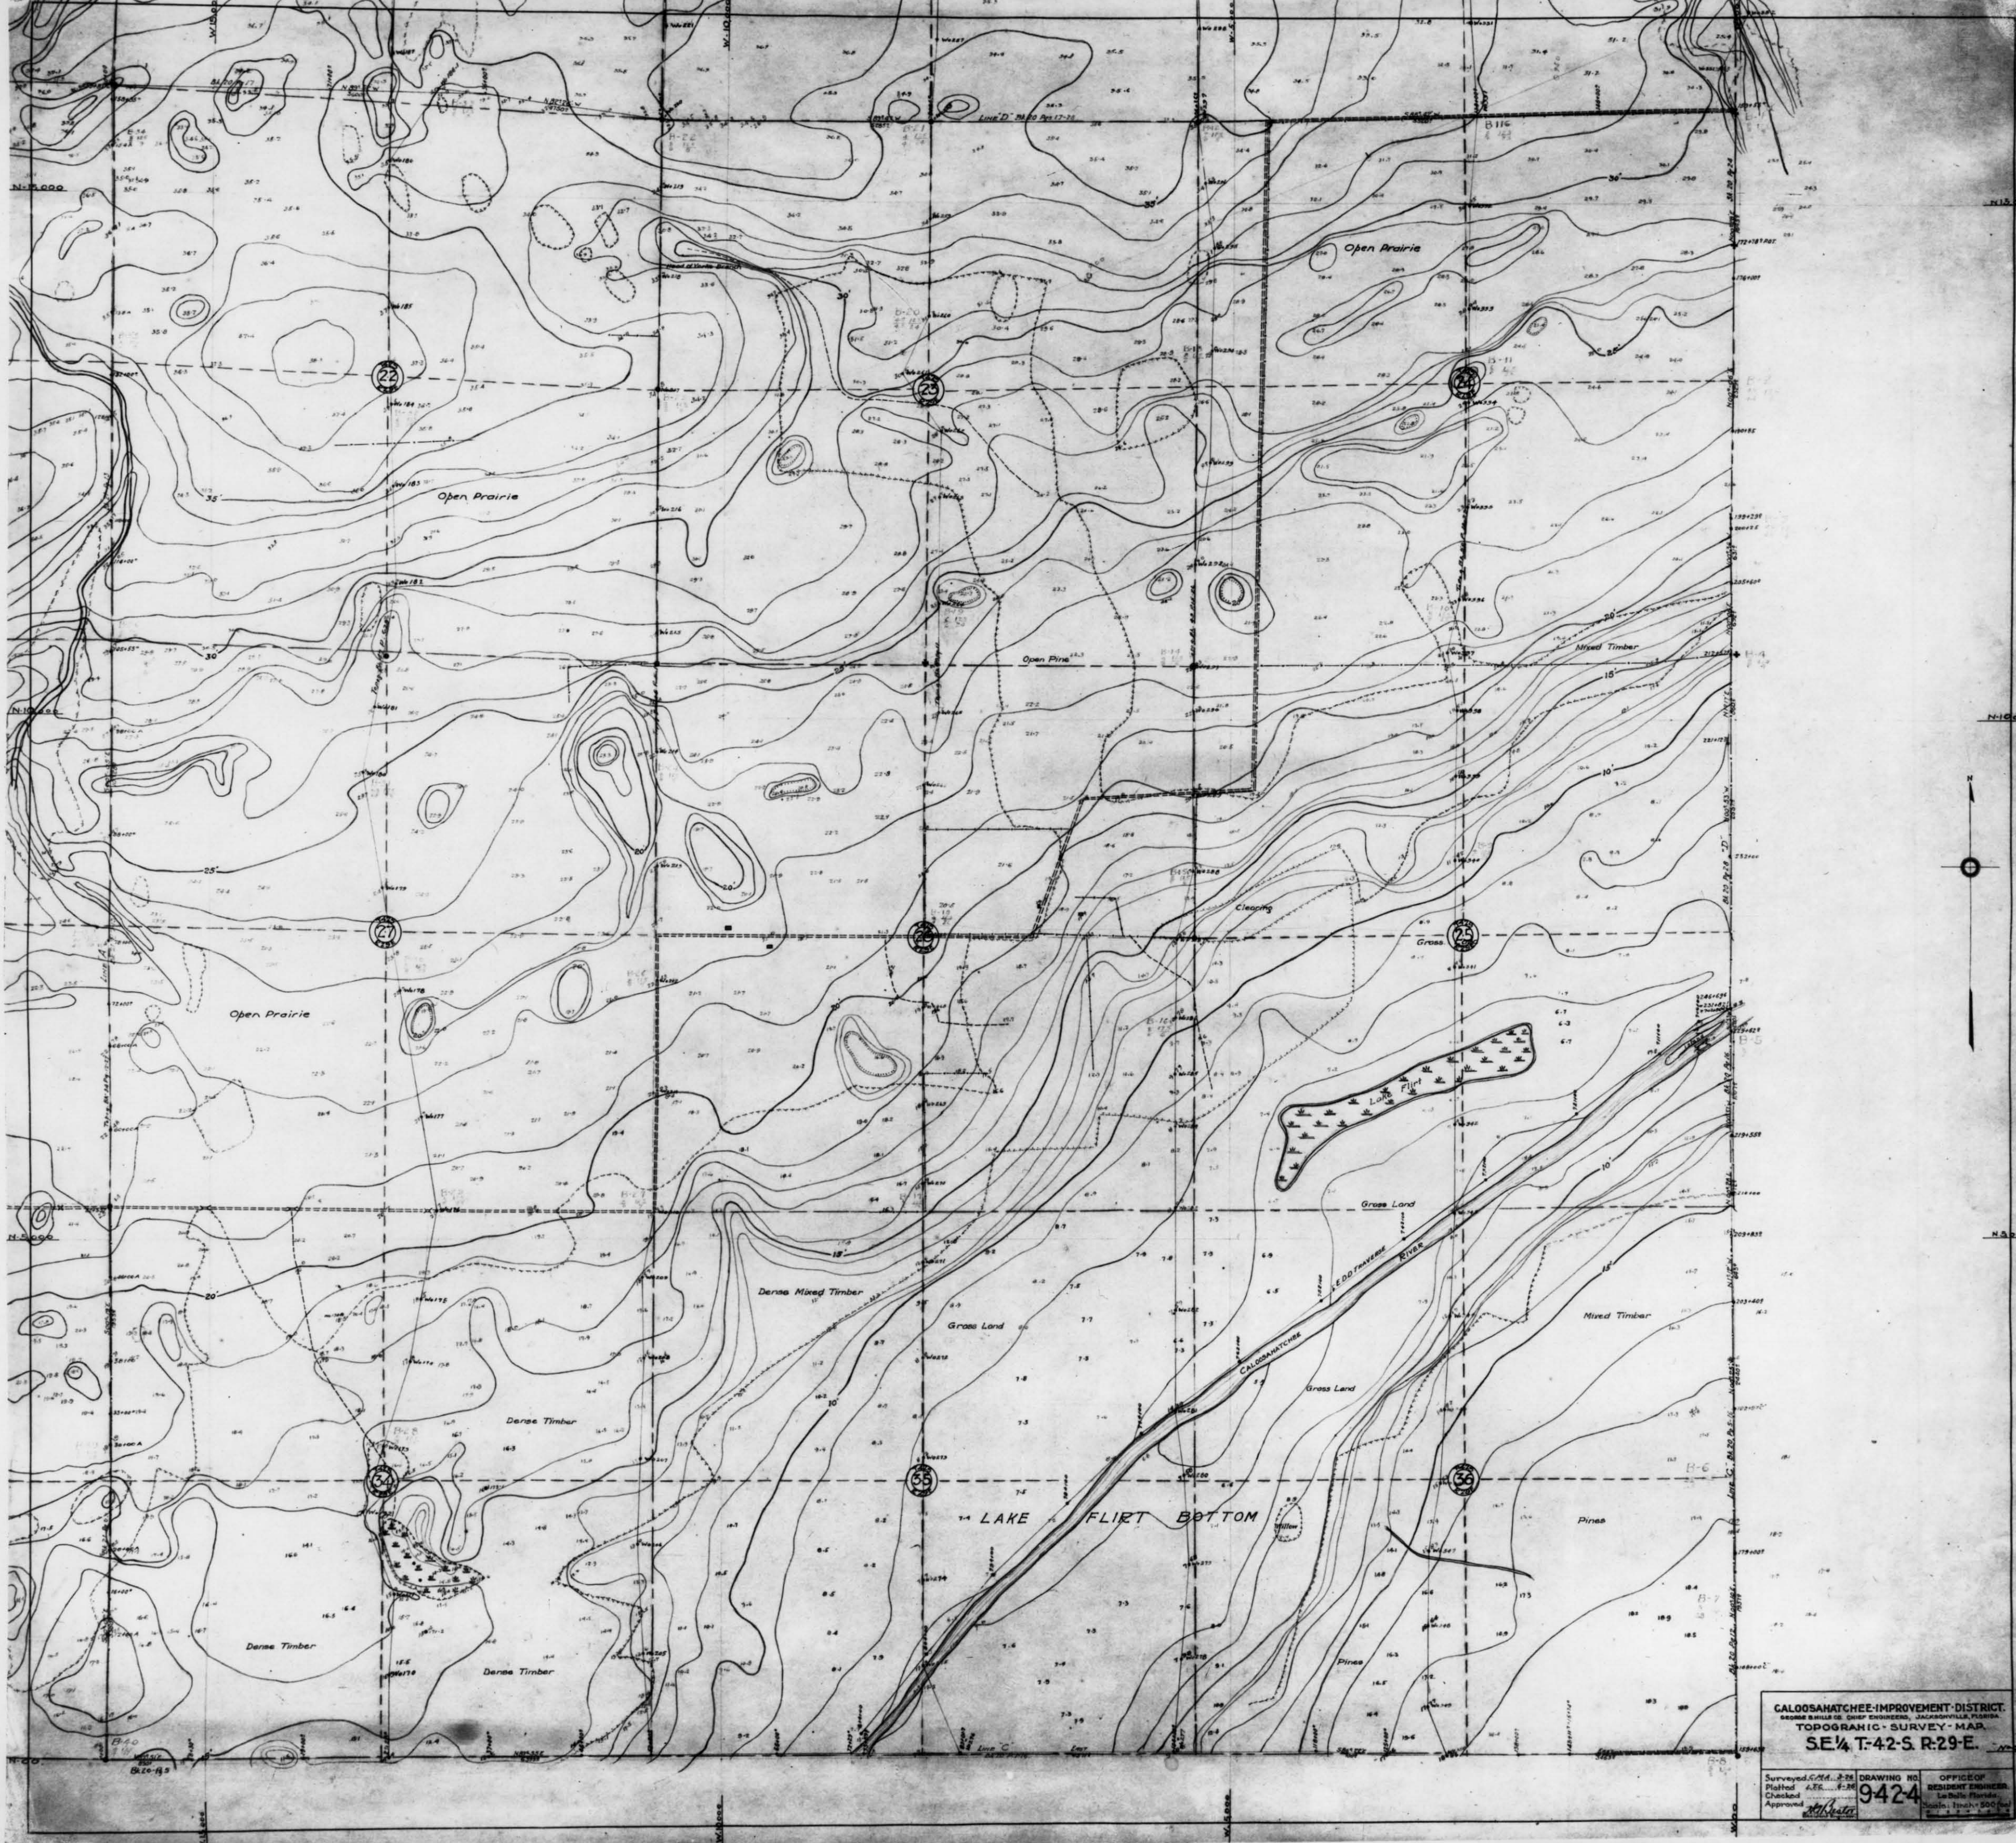


CALOOSAHATCHEE-IMPROVEMENT-DISTRICT.
GEORGE HILLER, CHIEF ENGINEER, JACKSONVILLE, FLORIDA.
TOPOGRAPHIC SURVEY-MAP.
SE 1/4 T-42-S R-29-E.

Surveyed by Plotted by Checked by Approved by	DRAWING NO. 9424	OFFICE OF RESIDENT ENGINEER LAKE FLIRT BOTTOM FLORIDA
--	---------------------	--

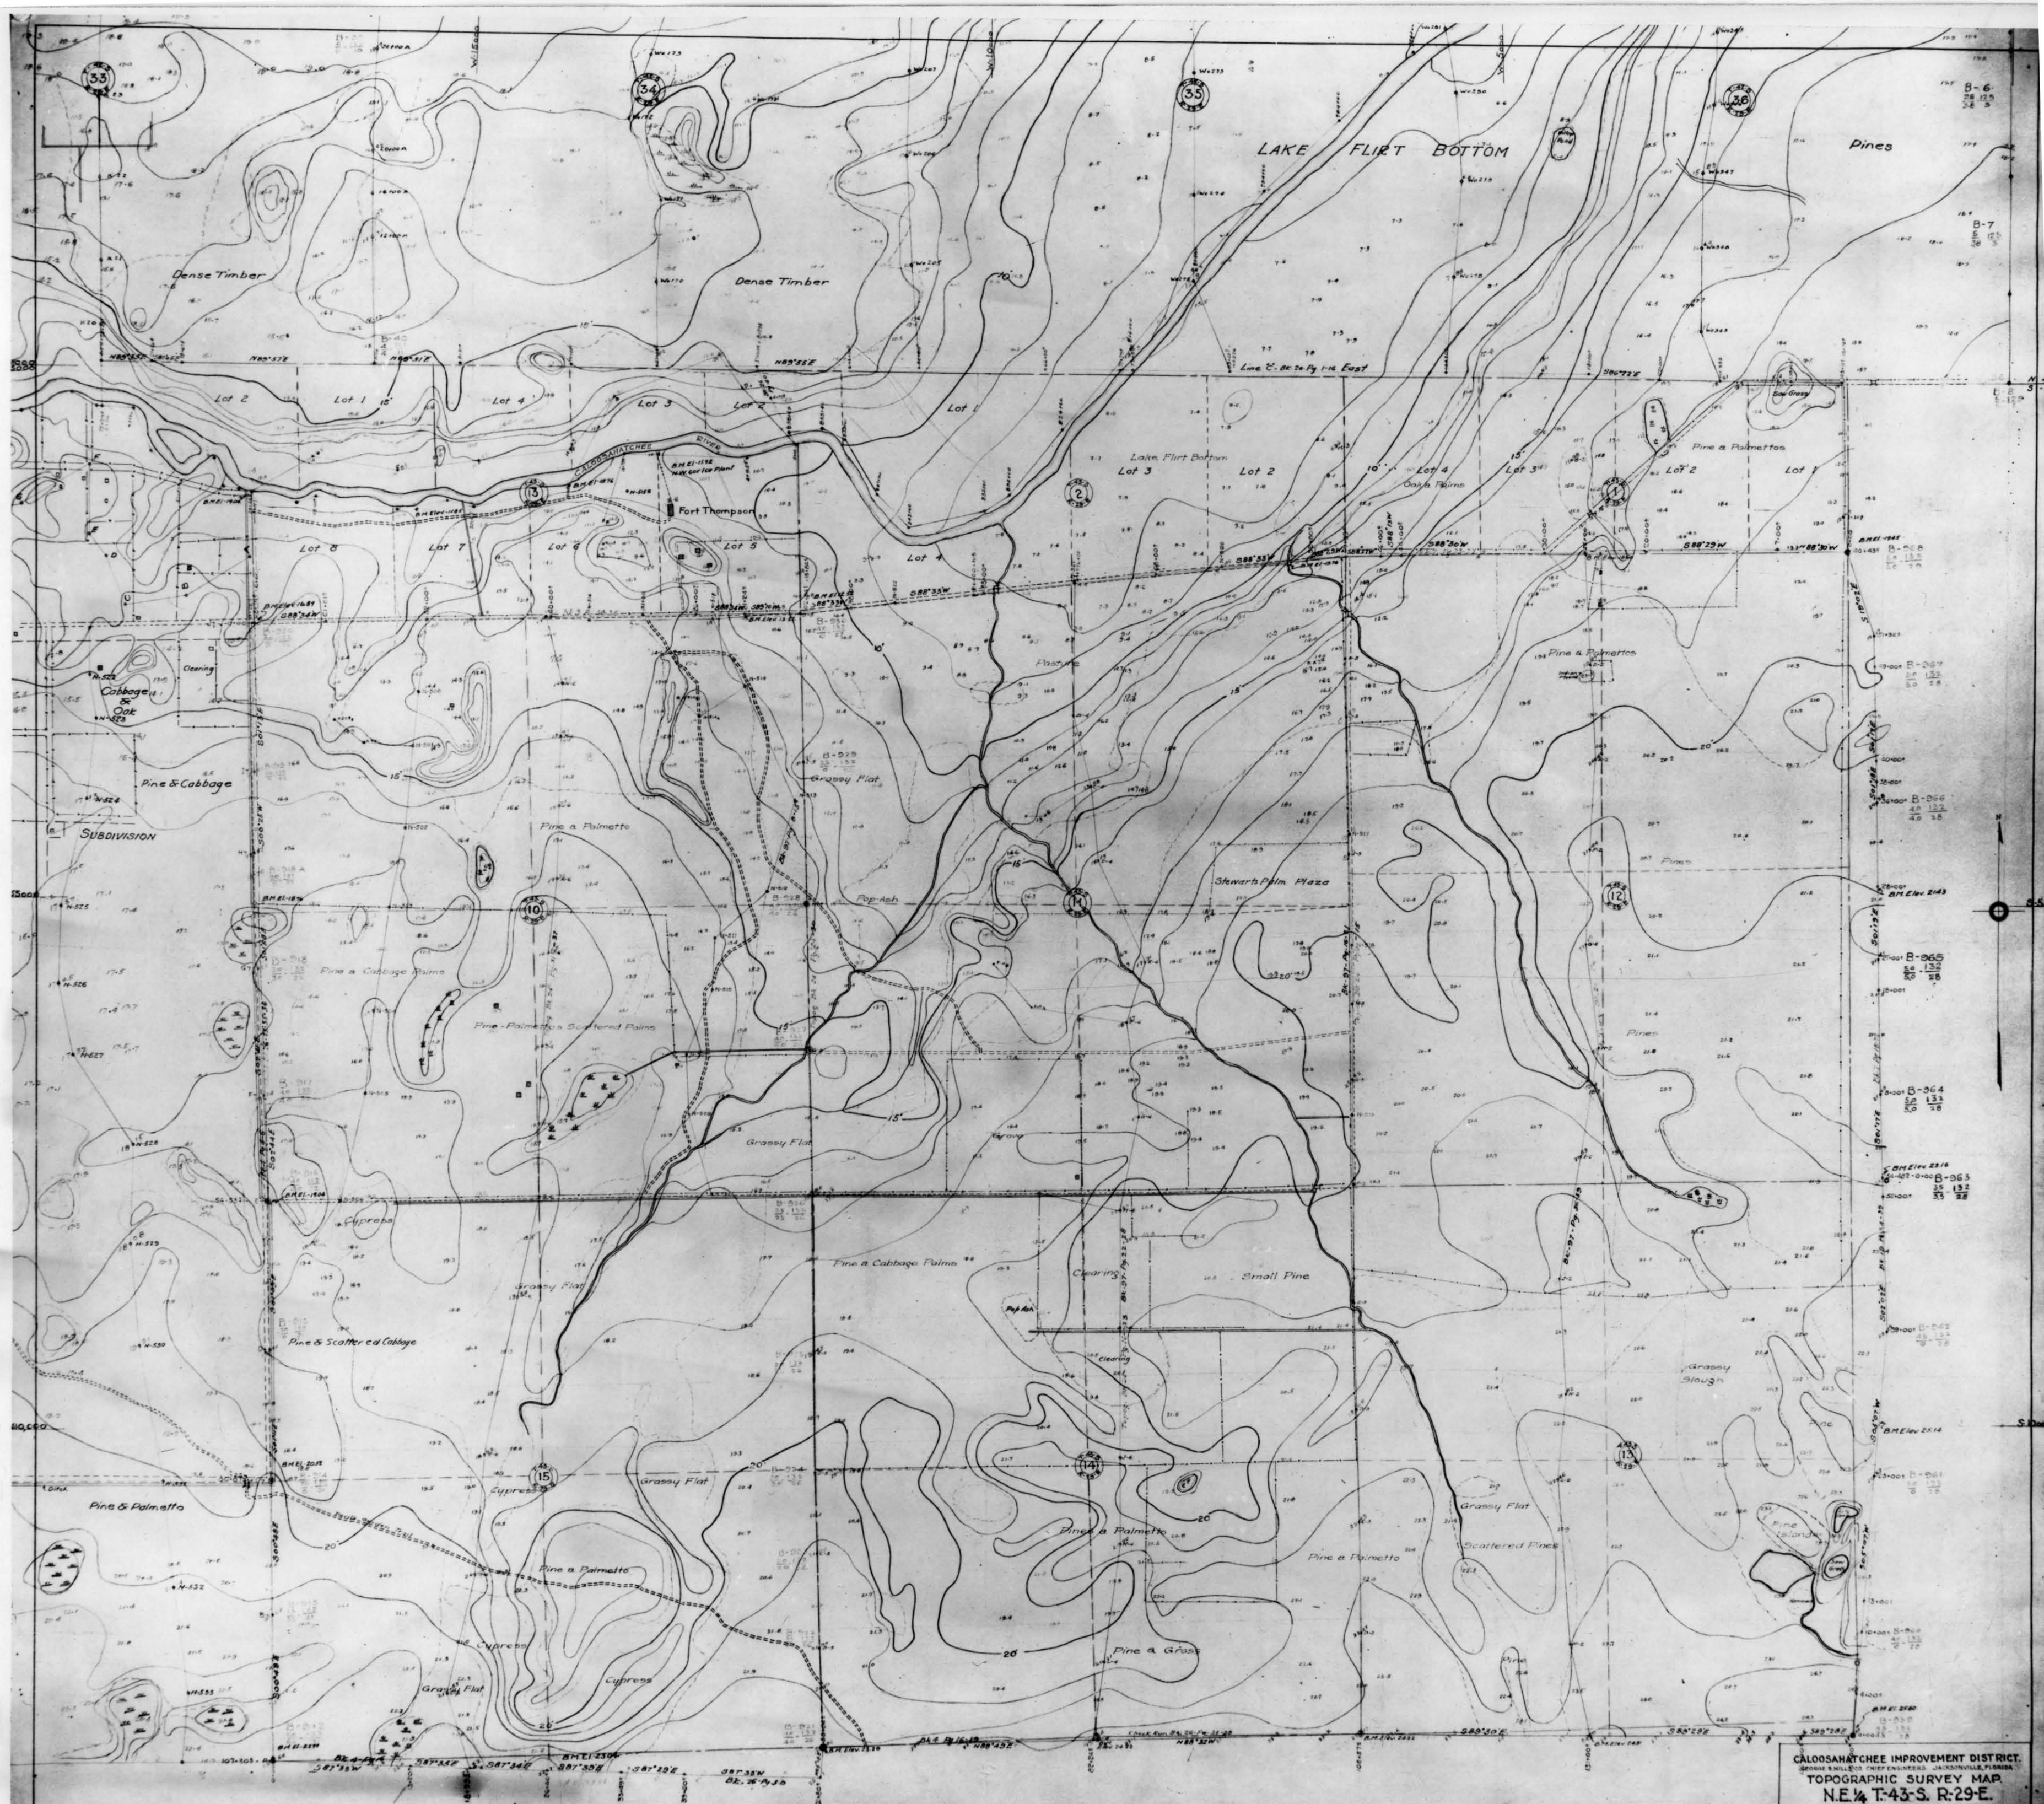

CALOOSAHATCHEE IMPROVEMENT DISTRICT.
GEORGE B. HILL, CHIEF ENGINEER, JACKSONVILLE, FLORIDA.
TOPOGRAPHIC SURVEY MAP.
N.E. ¼ T. 43-S. R. 29-E.

Surveyed by DEL. & E.M. 5-66	DRAWING NO.	OFFICE OF
Plotted W.W.P. 8-66	9-43-1	RESIDENT ENGINEER
Checked		LaBelle, Florida
Approved <i>W.B. Foster</i>		Scale: 1 inch = 4.00 feet

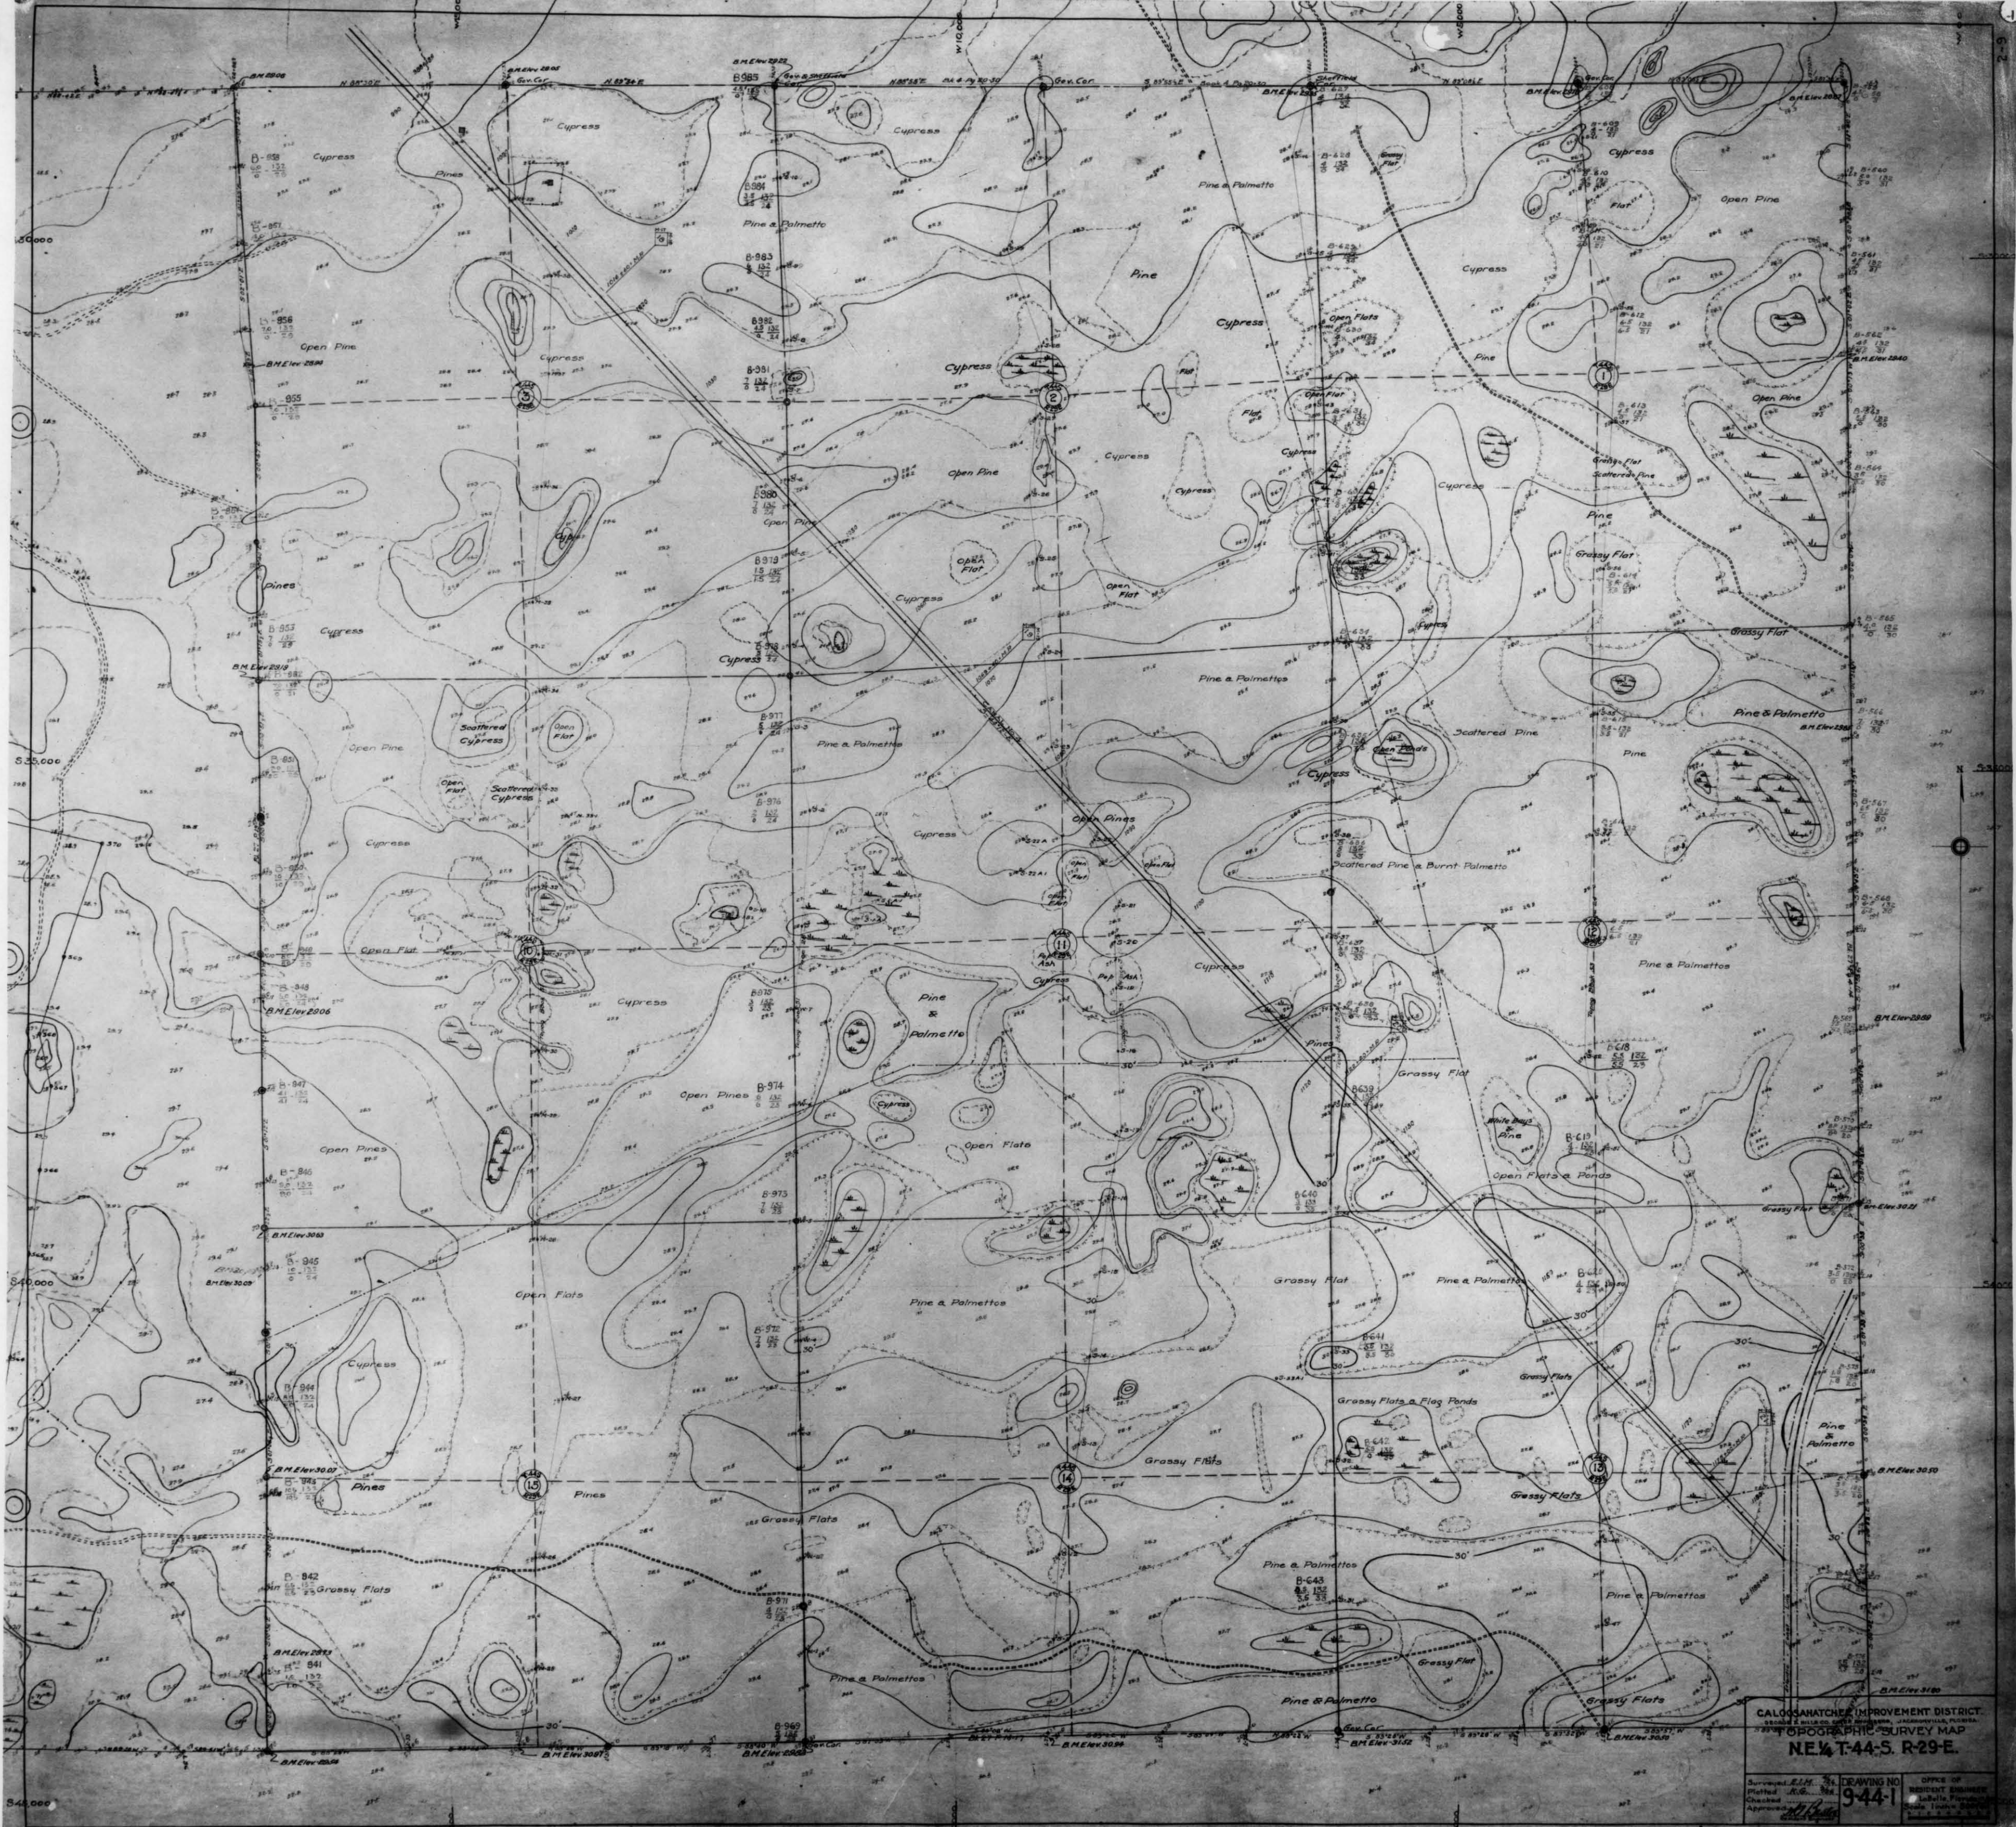

CALOOSAHATCHEE IMPROVEMENT DISTRICT.
TOPOGRAPHIC SURVEY MAP
NEW T-44-S. R-29-E.

Surveyed by J. H. ...
Checked by J. H. ...
Approved by J. H. ...
DRAWING NO. 944-1
OFFICE OF
ENGINEERING
Tallahassee, Florida
Scale: One inch equals
one mile



CALOOSAHATCHEE IMPROVEMENT DISTRICT
GEORGE W. BROWN, JR., ENGINEER, JACKSONVILLE, FLORIDA
TOPOGRAPHIC SURVEY MAP 544-2
N.W. & T.44S. R-29-E.

Surveyed by Checked by Approved by	DRAWING NO. 944-2	OFFICE OF RESIDENT ENGINEER In Bello, Florida Scale: 1 inch = 500 feet
--	----------------------	---