



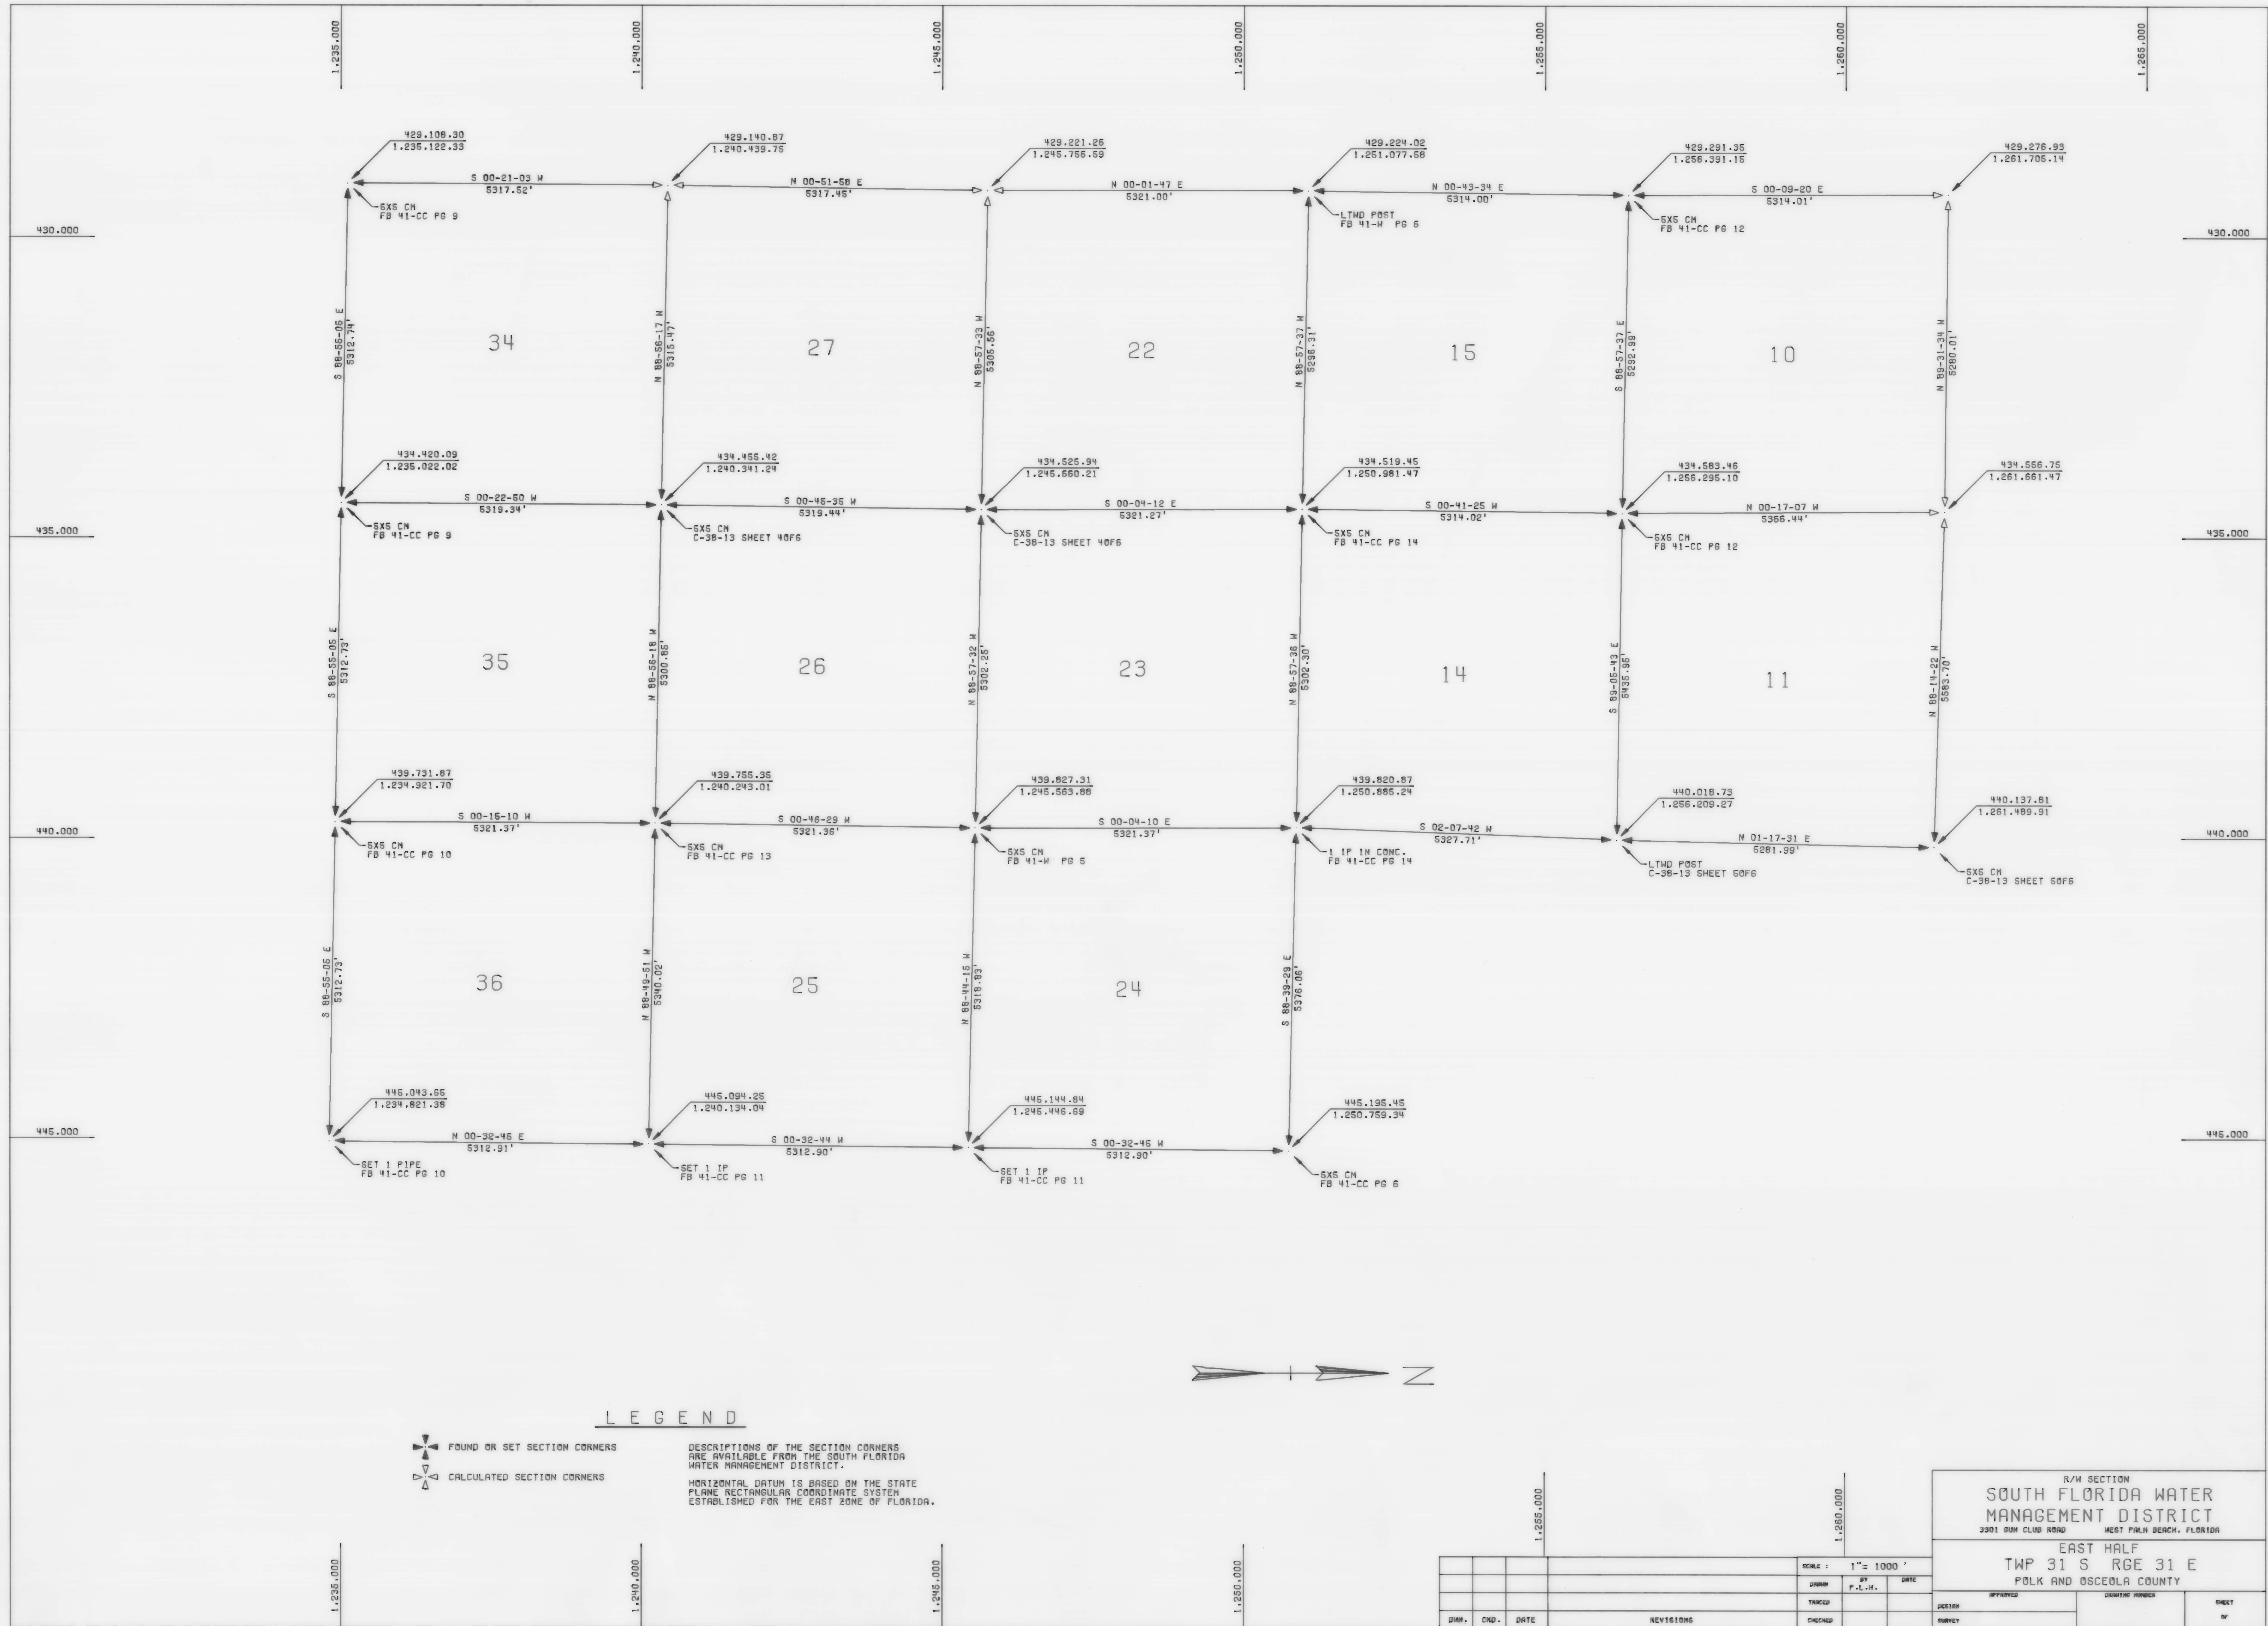

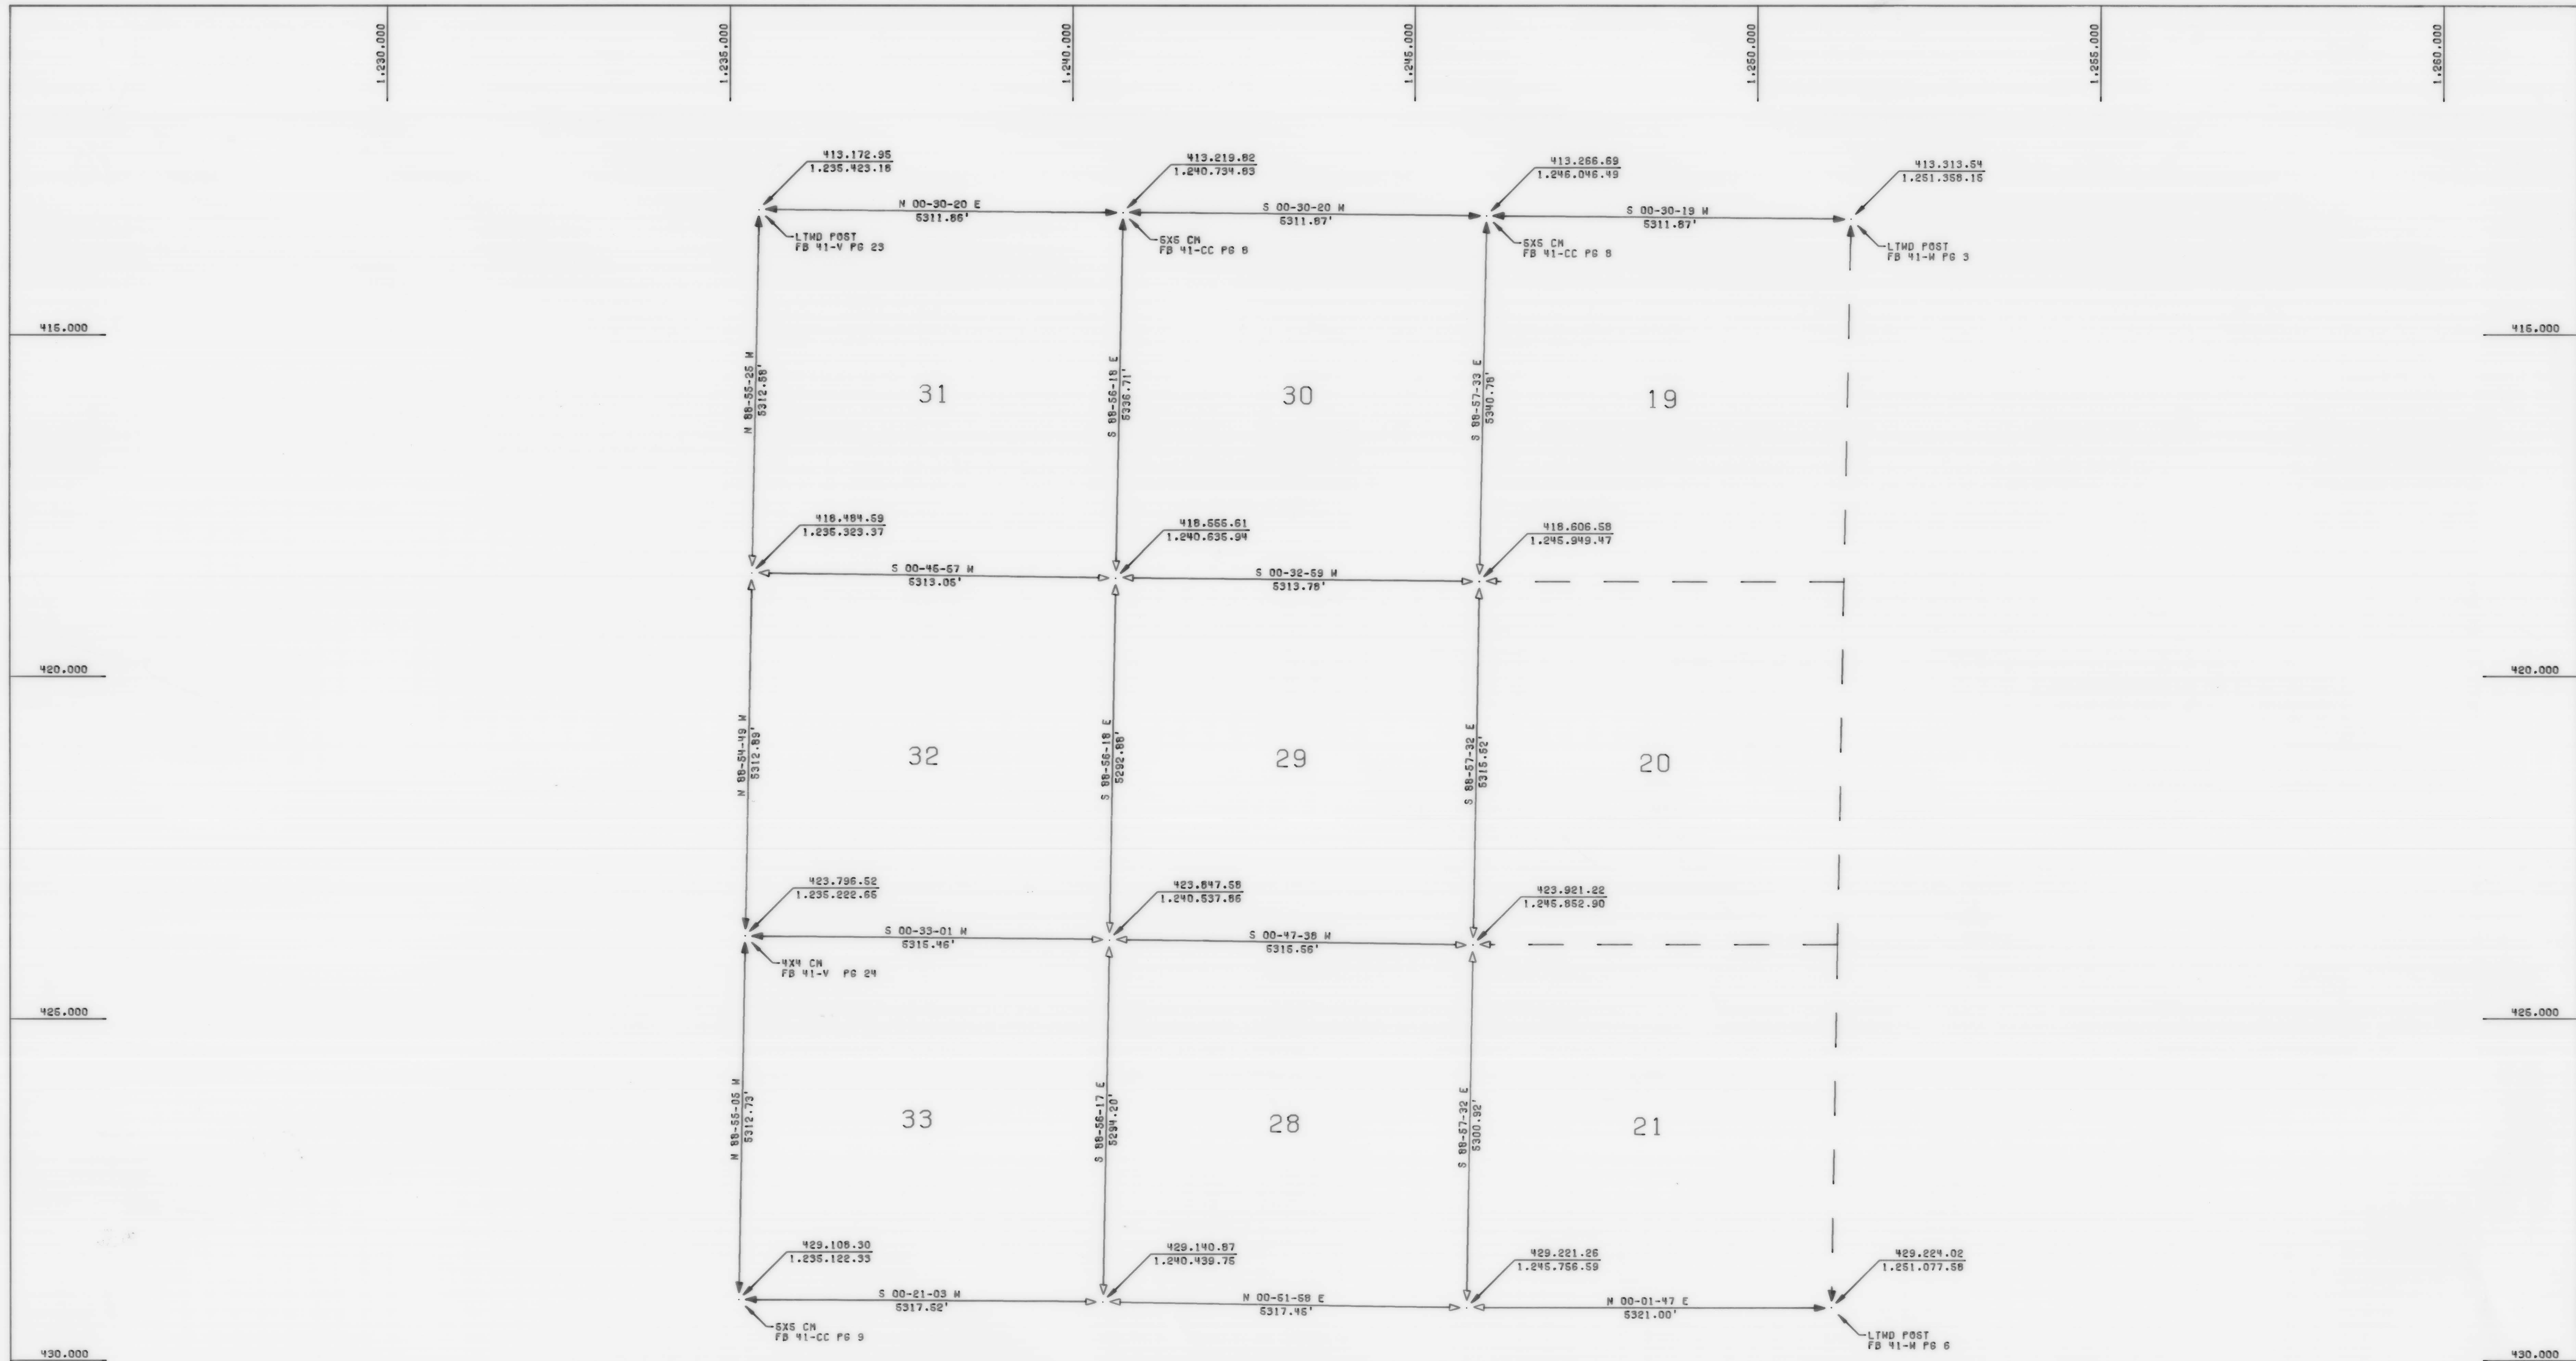

LEGEND

FOUND OR SET SECTION CORNERS
 CALCULATED SECTION CORNERS

DESCRIPTIONS OF THE SECTION CORNERS
 ARE AVAILABLE FROM THE SOUTH FLORIDA
 WATER MANAGEMENT DISTRICT.
 HORIZONTAL DATUM IS BASED ON THE STATE
 PLANE RECTANGULAR COORDINATE SYSTEM
 ESTABLISHED FOR THE EAST ZONE OF FLORIDA.



SCALE: 1" = 1000'				R/W SECTION SOUTH FLORIDA WATER MANAGEMENT DISTRICT 3301 SUN CLUB ROAD WEST PALM BEACH, FLORIDA			
TWP 31 S RGE 31 E POLK AND OSCEOLA COUNTY				WEST HALF			
DESIGNED BY	DATE	CHECKED BY	DATE	DESIGNED BY	DATE	CHECKED BY	DATE
DMH	CHD	DATE	REVISIONS	DMH	CHD	DATE	REVISIONS